



MARY AVENUE AFFORDABLE HOUSING

MARY AVENUE
AFFORDABLE
HOUSING

CHARITIES
HOUSING

MARY AVENUE
CUPERTINO, CALIFORNIA




Ko Architects, Inc.
900 High Street, Suite 1
Palo Alto, CA 94301
p: 650.853.1908

PROJECT DESCRIPTION

THE SITE IS A LONG AND NARROW RECTANGLE ABUTTING THE HIGHWAY 85 SOUND WALL ON MARY AVENUE IN CUPERTINO, CALIFORNIA. CHARITIES HOUSING IN COOPERATION WITH THE ROTARY DEVELOPMENT CORPORATION AND HOUSING CHOICES COALITION WON THE COMPETITIVE RFP TO DEVELOP THE SITE AND ARE CURRENTLY IN AN ENE PERIOD WITH THE CITY. THE DEVELOPER IS SEEKING TO BUILD A 100% AFFORDABLE 40 UNIT HOUSING DEVELOPMENT, INCLUDING 19 UNITS RESERVED FOR INDIVIDUALS WITH INTELLECTUAL AND DEVELOPMENTAL DISABILITIES. THE PROJECT PROPOSES THE CONSTRUCTION OF 2 TWO-STORY BUILDINGS AND 22 ON SITE PARKING SPACES. THE PROJECT ALSO INCLUDES A LEASING OFFICE AND A COMMUNITY ROOM. THE PROPOSED BUILDINGS WILL COMPLY WITH CHAPTER 11A OF THE 2022 CBC. ALL THE PROPOSED AFFORDABLE UNITS ARE MEETING THE ACCESSIBLE REQUIREMENTS FOR THE MULTI-FAMILY DWELLINGS.

VICINITY MAP

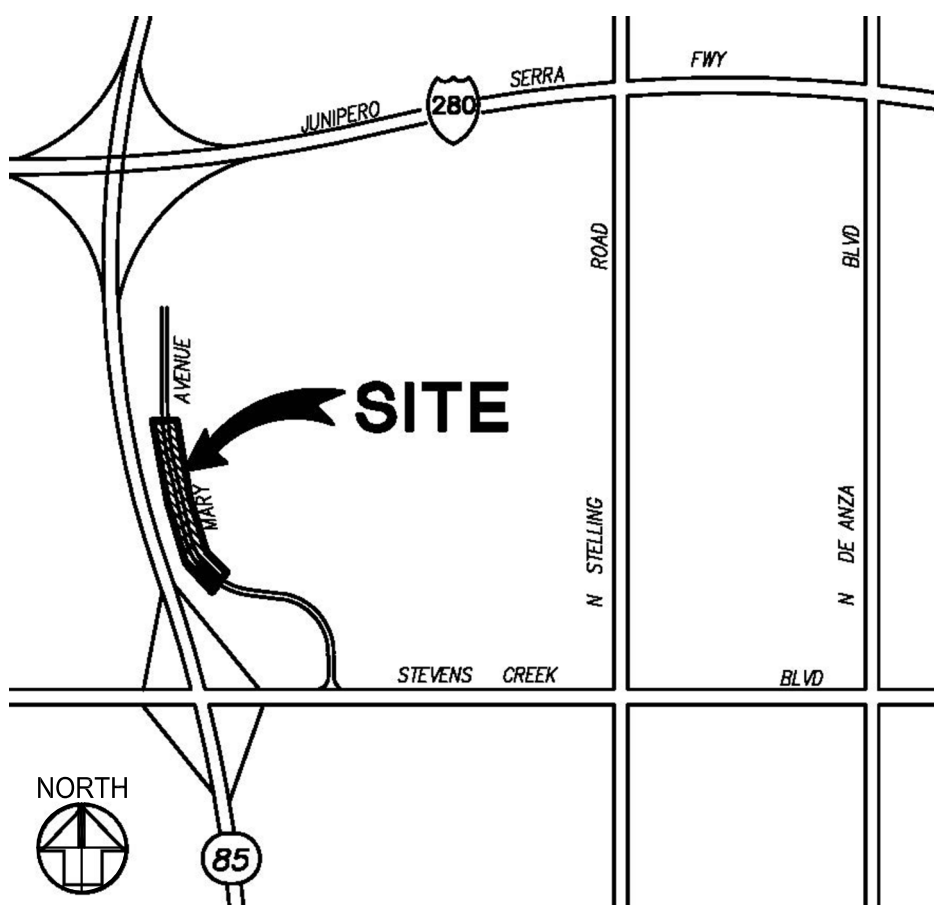

PROJECT SUMMARY TABLE

SITE AREA:	0.7913 ACRES (34,469 SQUARE FEET)
APN	326-27-053
PROJECT OCCUPANCY	R-2
CONSTRUCTION TYPE	VA
SPRINKLERS	YES, NFPA13
TOTAL BUILDING AREA:	32,255 SQ. FT.
BUILDING 1:	16,097 SQ. FT. 19 UNITS
STUDIO UNITS:	2 UNITS
1 BEDROOM UNITS:	8 UNITS
2 BEDROOM UNITS:	8 UNITS
3 BEDROOM UNIT (MANAGER):	1 UNIT
BUILDING 2:	16,158 SQ. FT. 21 UNITS
STUDIO UNITS:	1 UNIT
1 BEDROOM UNITS:	14 UNITS
2 BEDROOM UNITS:	6 UNITS
TOTAL UNITS:	40 UNITS
UNIT DENSITY:	50 UNITS/ACRE • 0.7913 ACRES = 40 UNITS
PARKING:	
TOTAL ON-SITE PARKING:	22 STALLS
REGULAR STALLS	18 STALLS
LOADING STALLS	2 STALLS
ACCESSIBLE STALLS	2 STALLS
OFF-SITE PARKING	33 STALLS
TOTAL PARKING PROVIDED	53 STALLS

CONSTRUCTION SITE FIRE SAFETY

ALL CONSTRUCTION SITES MUST COMPLY WITH APPLICABLE PROVISIONS OF THE CFC CHAPTER 33 AND STANDARD DETAIL AND SPECIFICATION 91-1. BUILDINGS WILL BE PROTECTED WITH FIRE SPRINKLER NFPA13, THE REAR OF THE BUILDING WILL BE PROTECTED WITH ONE HOUR FIRE RATED WALLS AND THE OPENINGS WILL BE PROTECTED BY OVERHEAD FIRE SPRINKLERS PER CHAPTER 6 & 7 OF 2022 CBC. AN APPROVED KNOX LOCK SHALL BE INSTALLED ON GATES OR SIMILAR BARRIERS WHEN REQUIRED BY THE FIRE CODE OFFICIAL. THE OPERATOR OF THE BUILDING SHALL IMMEDIATELY NOTIFY THE FIRE CODE OFFICIAL AND PROVIDE THE NEW KEY WHEN A LOCK IS CHANGED OR RE-KEYED. THE KEY TO SUCH LOCK SHALL BE SECURED IN THE KEY BOX. (CFC SEC. 506). NEW FIRE HYDRANTS WILL BE PROVIDED MEETING THE REQUIRED FIRE-FLOW.

SHEET INDEX

ARCHITECTURAL

AS0.0	COVER SHEET
AS0.1	CONTEXTUAL SITE PLAN
AS1.0	SITE PLAN
AS1.1	ENLARGED SITE PLAN - BUILDING 1
AS1.2	ENLARGED SITE PLAN - PARKING LOT
AS1.3	ENLARGED SITE PLAN - BUILDING 2
AS2.1	FLOOR PLANS - BUILDING 1
AS2.1A	FLOOR AREA DIAGRAMS - BUILDING 1
AS2.2	FLOOR PLANS - BUILDING 2
AS2.2A	FLOOR AREA DIAGRAMS - BUILDING 2
AS2.3	ROOF PLAN - BUILDING 1
AS2.4	ROOF PLAN - BUILDING 2
AS3.1	ENLARGED UNIT PLANS - BUILDING 1
AS3.2	ENLARGED UNIT PLANS - BUILDING 2
AS5.1	EXTERIOR ELEVATIONS - BUILDING 1
AS5.1A	BUILDING 1 ELEVATIONS - BIRD SAFE REQUIREMENTS
AS5.2	EXTERIOR ELEVATIONS - BUILDING 2
AS5.2A	BUILDING 2 ELEVATIONS - BIRD SAFE REQUIREMENTS
AS6.1.1	BUILDING SECTIONS - BUILDING 1
AS6.1.2	BUILDING SECTIONS - BUILDING 1
AS6.2.1	BUILDING SECTIONS - BUILDING 2
AS6.2.2	BUILDING SECTIONS - BUILDING 2
AS7.1	WALL SECTIONS
AS8.1	DETAILS
AS9.1	PERSPECTIVES
AS9.2	PERSPECTIVES
AS9.3	PHOTO SIMULATIONS
AS9.4	PHOTO SIMULATIONS

CIVIL ENGINEERING

C-000.0	EXISTING CONDITIONS AND DEMO PLAN
C-001.0	PRELIMINARY SITE PLAN
C-002.0	PRELIMINARY GRADING PLAN
C-002.1	PRELIMINARY GRADING PLAN
C-003.0	PRELIMINARY UTILITY PLAN
C-004.0	PRELIMINARY STORMWATER CONTROL PLAN
C-004.1	STORMWATER DETAILS
C-004.2	PROVISIONS C3 DATA FORM
C-005.0	SECTIONS
L-1	LIGHTING EXHIBIT
L-2	LIGHTING EXHIBIT

LANDSCAPE

DD-1.0	LANDSCAPE SITE PLAN - BUILDING 1
DD-1.1	LANDSCAPE SITE PLAN - PARKING LOT
DD-1.2	LANDSCAPE SITE PLAN - BUILDING 2
DD-1.3	LANDSCAPE PLANTING SCHEDULE

PROJECT TEAM

CLIENT:
CHARITIES HOUSING
1400 PARKMOOR AVE., STE 190
SAN JOSE, CA 95126
Phone: (408) 439-1159
Contact: ANDY LIEF
Email: alief@CharitiesHousing.org

ARCHITECT:
KO ARCHITECTS, INC.
900 HIGH STREET, STE. 1
PALO ALTO, CA 94301
Phone: (650) 515-2962
Contact: LAURA C. ROBERTS, AIA
Email: laura@koarch.com

CIVIL ENGINEER:
KIMLEY-HORN
10 ALMADEN BLVD., STE 1250
SAN JOSE, CA 95113
Phone: (408) 785-3590
Contact: DJ EDWARDS, PE, QSD
Email: DJ.Edwards@kimley-horn.com

LANDSCAPE ARCHITECT:
KEITH WILLIG LANDSCAPE ARCH.
899 SANTA CRUZ AVE., STE 206
MENLO PARK, CA 94025
Phone: (650) 326-2294
Contact: KEITH WILLIG
Email: keith@keithwilliglandscapes.com


UTILITY DESIGN CONSULTANT:
VIZION UTILITY PARTNERS
7901 STONERIDGE DR, STE. 200
PLEASANTON, CA 94588
Phone: (925) 682-1114 EXT.232
Contact: TIM NGUYEN, PM
Email: tnguyen@viziouutility.com

DEFERRED SUBMITTALS

1-FIRE SPRINKLER SYSTEM.
2-FIRE ALARM SYSTEM.
3-FIRE DEPARTMENT CONNECTION (FDC)

NOTE:
DEFERRED SUBMITTAL ITEMS ARE TO BE DESIGN-BUILD BY CONTRACTOR, AND INCLUDED IN T.I. BID SET PROJECT PRICING. SUBMITTAL DOCUMENTS FOR DEFERRED SUBMITTAL ITEMS SHALL BE SUBMITTED TO THE ARCHITECT OR ENGINEER OF RECORD, WHO SHALL REVIEW THEM AND FORWARD THEM TO THE BUILDING OFFICIAL WITH A NOTATION INDICATING THAT THE DEFERRED SUBMITTAL DOCUMENTS HAVE BEEN REVIEWED AND THAT THEY HAVE BEEN FOUND TO BE IN GENERAL CONFORMANCE WITH THE DESIGN OF THE BUILDING. THE DEFERRED SUBMITTAL ITEMS SHALL NOT BE INSTALLED UNTIL THEIR DESIGN AND SUBMITTAL DOCUMENTS HAVE BEEN APPROVED BY THE BUILDING OFFICIAL.

A STATE OF CALIFORNIA LICENSED (C-16) FIRE PROTECTION CONTRACTOR SHALL SUBMIT PLANS, CALCULATIONS, A COMPLETED PERMIT APPLICATION AND APPROPRIATE FEES TO THIS DEPARTMENT FOR REVIEW AND APPROVAL PRIOR TO BEGINNING THEIR WORK. CFC SEC. 9032 REFER TO CFC SEC. 901 AND THE CURRENTLY ADOPTED EDITION OF NFPA 72. SUBMIT SHOP DRAWINGS (3 SETS) AND A PERMIT APPLICATION TO THE SCCFD FOR APPROVAL BEFORE INSTALLING OR ALTERING ANY SYSTEM. CALL (408) 341-4420 FOR MORE INFORMATION.

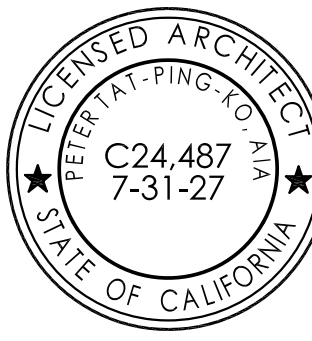

REVISION

ASA-2025-006 SUBMITTAL	2.10.2025
ASA-2025-006 RESUBMITTAL	6.13.2025
ASA-2025-006 RESUBMITTAL	8.6.2025
ASA-2025-006 RESUBMITTAL	10.16.2025

PROJECT NO.	24-403
DATE	JULY 24, 2024
DRAWN BY	LCR
SCALE	

COVER SHEET SHEET


AS0.0

CHARITIES HOUSING

MARY AVENUE
CUPERTINO, CALIFORNIA



Ko Architects, Inc.
900 High Street, Suite 1
Palo Alto, CA 94301
p: 650.853.1908

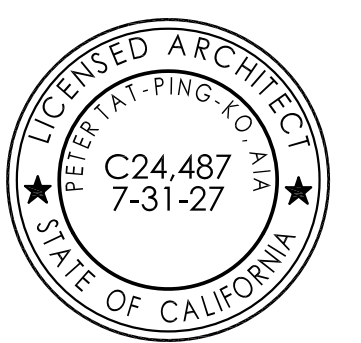

REVISION

REF. NORTH

PROJECT NO. 24-403

DATE JULY 24, 2024

DRAWN BY SD

SCALE 1" = 40'-0"

SHEET

CONTEXTURAL PLAN


AS0.1

CHARITIES HOUSING

MARY AVENUE
CUPERTINO, CALIFORNIA



Ko Architects, Inc.
900 High Street, Suite 1
Palo Alto, CA 94301
p: 650.853.1908

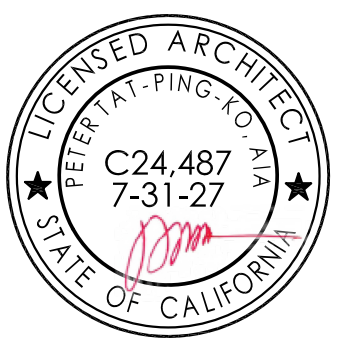

REVISION


REF. NORTH

PROJECT NO. 24-403

DATE JULY 24, 2024

DRAWN BY EC

SCALE 1" = 40'-0"

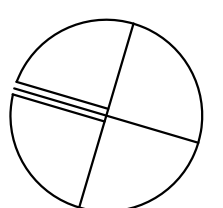

SHEET

**OVERALL
ILLUSTRATED
SITE PLAN** **AS1.0**

© KO ARCHITECTS INC.



OVERALL SITE PLAN	1"=40'	1
-------------------	--------	---

- 1 (E) PROPERTY LINE
- 2 (E) 14'-0" TALL CMU SOUND WALL
- 3 (E) 7'-0" PUBLIC SERVICE EASEMENT ON PROPERTY
- 4 (E) FIRE LANE TO REMAIN
- 5 (E) HIGHWAY SIGN POST TO REMAIN
- 6 (N) PARALLEL OFF-SITE PARKING
- 7 (N) BIOSWALE AT EDGE OF PARKING LOT
- 8 (N) BIKE LANE
- 9 (N) CONCRETE PEDESTRIAN SIDEWALK

- | | |
|----|-------------------------------------|
| 10 | (N) PARKING LOT WITH ASPHALT PAVING |
| 11 | (N) RETAINING WALL |
| 12 | (N) ELECTRICAL TRANSFORMER PAD |
| 13 | (N) CONCRETE TRASH PAD |

KEYNOTES	-	-
----------	---	---

SITE AREA: 0.7913 ACRES
(34,412 SQUARE FEET)

NET LOT AREA: 0.7674 ACRES
(33,430 SQUARE FEET)

PERCENT LOT COVERAGE: 19,552 SQUARE FEET
/ 33,430 SQ. FT. $\approx$ 58.5%

LANDSCAPE AREA: 6,613 SQUARE FEET
/ 33,430 SQ. FT. $\approx$ 19.8%

PARKING:

<u>ON-SITE PARKING:</u>	22 STALLS
<u>ACCESSIBLE PARKING:</u>	2 STALLS
<u>ON-SITE PARKING RATIO:</u>	0.5 STALLS PER UNIT

NOTE: THERE ARE ALSO 33 OFF-SITE PARKING SPACES.
TOTAL PARKING FOR THE SITE IS 54 SPACES

<u>BUILDING AREA:</u>	32,655 SQ. FT.
<u>BUILDING 1:</u>	
TOTAL UNITS:	16,097 SQ. FT.
STUDIO UNITS:	19 UNITS
1 BEDROOM UNITS:	2 UNITS
2 BEDROOM UNITS:	8 UNITS
3 BEDROOM UNITS:	8 UNITS
	1 UNIT
<u>BUILDING 2:</u>	
TOTAL UNITS:	16,158 SQ. FT.
STUDIO UNITS:	21 UNITS
1 BEDROOM UNITS:	1 UNITS
2 BEDROOM UNITS:	14 UNITS
	6 UNITS
<u>TOTAL UNITS:</u>	40 UNITS
<u>UNIT DENSITY:</u>	50 UNITS/ACRE
	* 0.7913 ACRES = 40 UNITS

TABULATIONS	-	-
-------------	---	---

MARY AVENUE
AFFORDABLE
HOUSING

CHARITIES
HOUSING

MARY AVENUE
CUPERTINO, CALIFORNIA



Ko Architects, Inc.
900 High Street, Suite 1
Palo Alto, CA 94301
p: 650.853.1908



REVISION	

PROJECT NO.	24-403
DATE	JULY 24, 2024
DRAWN BY	EC
SCALE	1" = 40'-0"

OVERALL
SITE
PLAN

SHEET
AS1.0



OVERALL SITE PLAN 1"=40' 1

- 1

(E) PROPERTY LINE
- 2

(E) 13'-9" TALL CMU SOUND WALL
- 3

(E) 1'-0" PUBLIC SERVICE EASEMENT ON PROPERTY
- 4

(E) FIRE LANE TO REMAIN
- 5

(E) HIGHWAY SIGN POST TO REMAIN
- 6

(N) PARALLEL OFF-SITE PARKING
- 7

(N) BIOSWALE AT EDGE OF PARKING LOT
- 8

(N) BIKE LANE
- 9

(N) CONCRETE PEDESTRIAN SIDEWALK
- 10

(N) PARKING LOT WITH ASPHALT
- 11

(N) RETAINING WALL
- 12

(N) ELECTRICAL TRANSFORMER PAD
- 13

(N) CONCRETE TRASH PAD
- 14

LOADING ZONE
- 15

POSSIBLE FUTURE LANDSCAPE BY OTHERS.

SITE AREA: 0.7913 ACRES
(34,469 SQUARE FEET)

PERCENT LOT COVERAGE: 16,364 SQUARE FEET
/ 34,469 SQ. FT. ≈ 47.5%

LANDSCAPE AREA: 6,613 SQUARE FEET
/ 34,469 SQ. FT. ≈ 19.2%

PARKING:

ON-SITE PARKING: 22 STALLS
REGULAR STALLS 18 STALLS
LOADING STALLS 2 STALLS
ACCESSIBLE STALLS 2 STALLS

ON-SITE PARKING RATIO: 0.5 STALLS PER UNIT

NOTE: THERE ARE ALSO 33 OFF-SITE PARKING SPACES.
TOTAL PARKING FOR THE SITE IS 55 SPACES

BUILDING AREA: 32,255 SQ. FT.

BUILDING 1: 16,097 SQ. FT.

TOTAL UNITS: 19 UNITS
STUDIO UNITS: 2 UNITS
1 BEDROOM UNITS: 8 UNITS
2 BEDROOM UNITS: 8 UNITS
3 BEDROOM UNITS: 1 UNIT

BUILDING 2: 16,158 SQ. FT.

TOTAL UNITS: 21 UNITS
STUDIO UNITS: 1 UNITS
1 BEDROOM UNITS: 14 UNITS
2 BEDROOM UNITS: 6 UNITS

TOTAL UNITS: 40 UNITS

UNIT DENSITY: 50 UNITS/ACRE
• 0.7913 ACRES ≈ 40 UNITS

KEYNOTES

TABULATIONS

MARY AVENUE
AFFORDABLE
HOUSING

CHARITIES
HOUSING

MARY AVENUE
CUPERTINO, CALIFORNIA




Ko Architects, Inc.
900 High Street, Suite 1
Palo Alto, CA 94301
p: 650.853.1908




REVISION	

REF. NORTH	PROJECT NO.	24-403
	DATE	JULY 24, 2024
	DRAWN BY	EC
	SCALE	AS NOTED

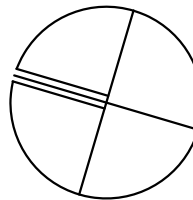

ENLARGED
PROPOSED
SITE PLAN -
BUILDING 1

SHEET
AS1.1

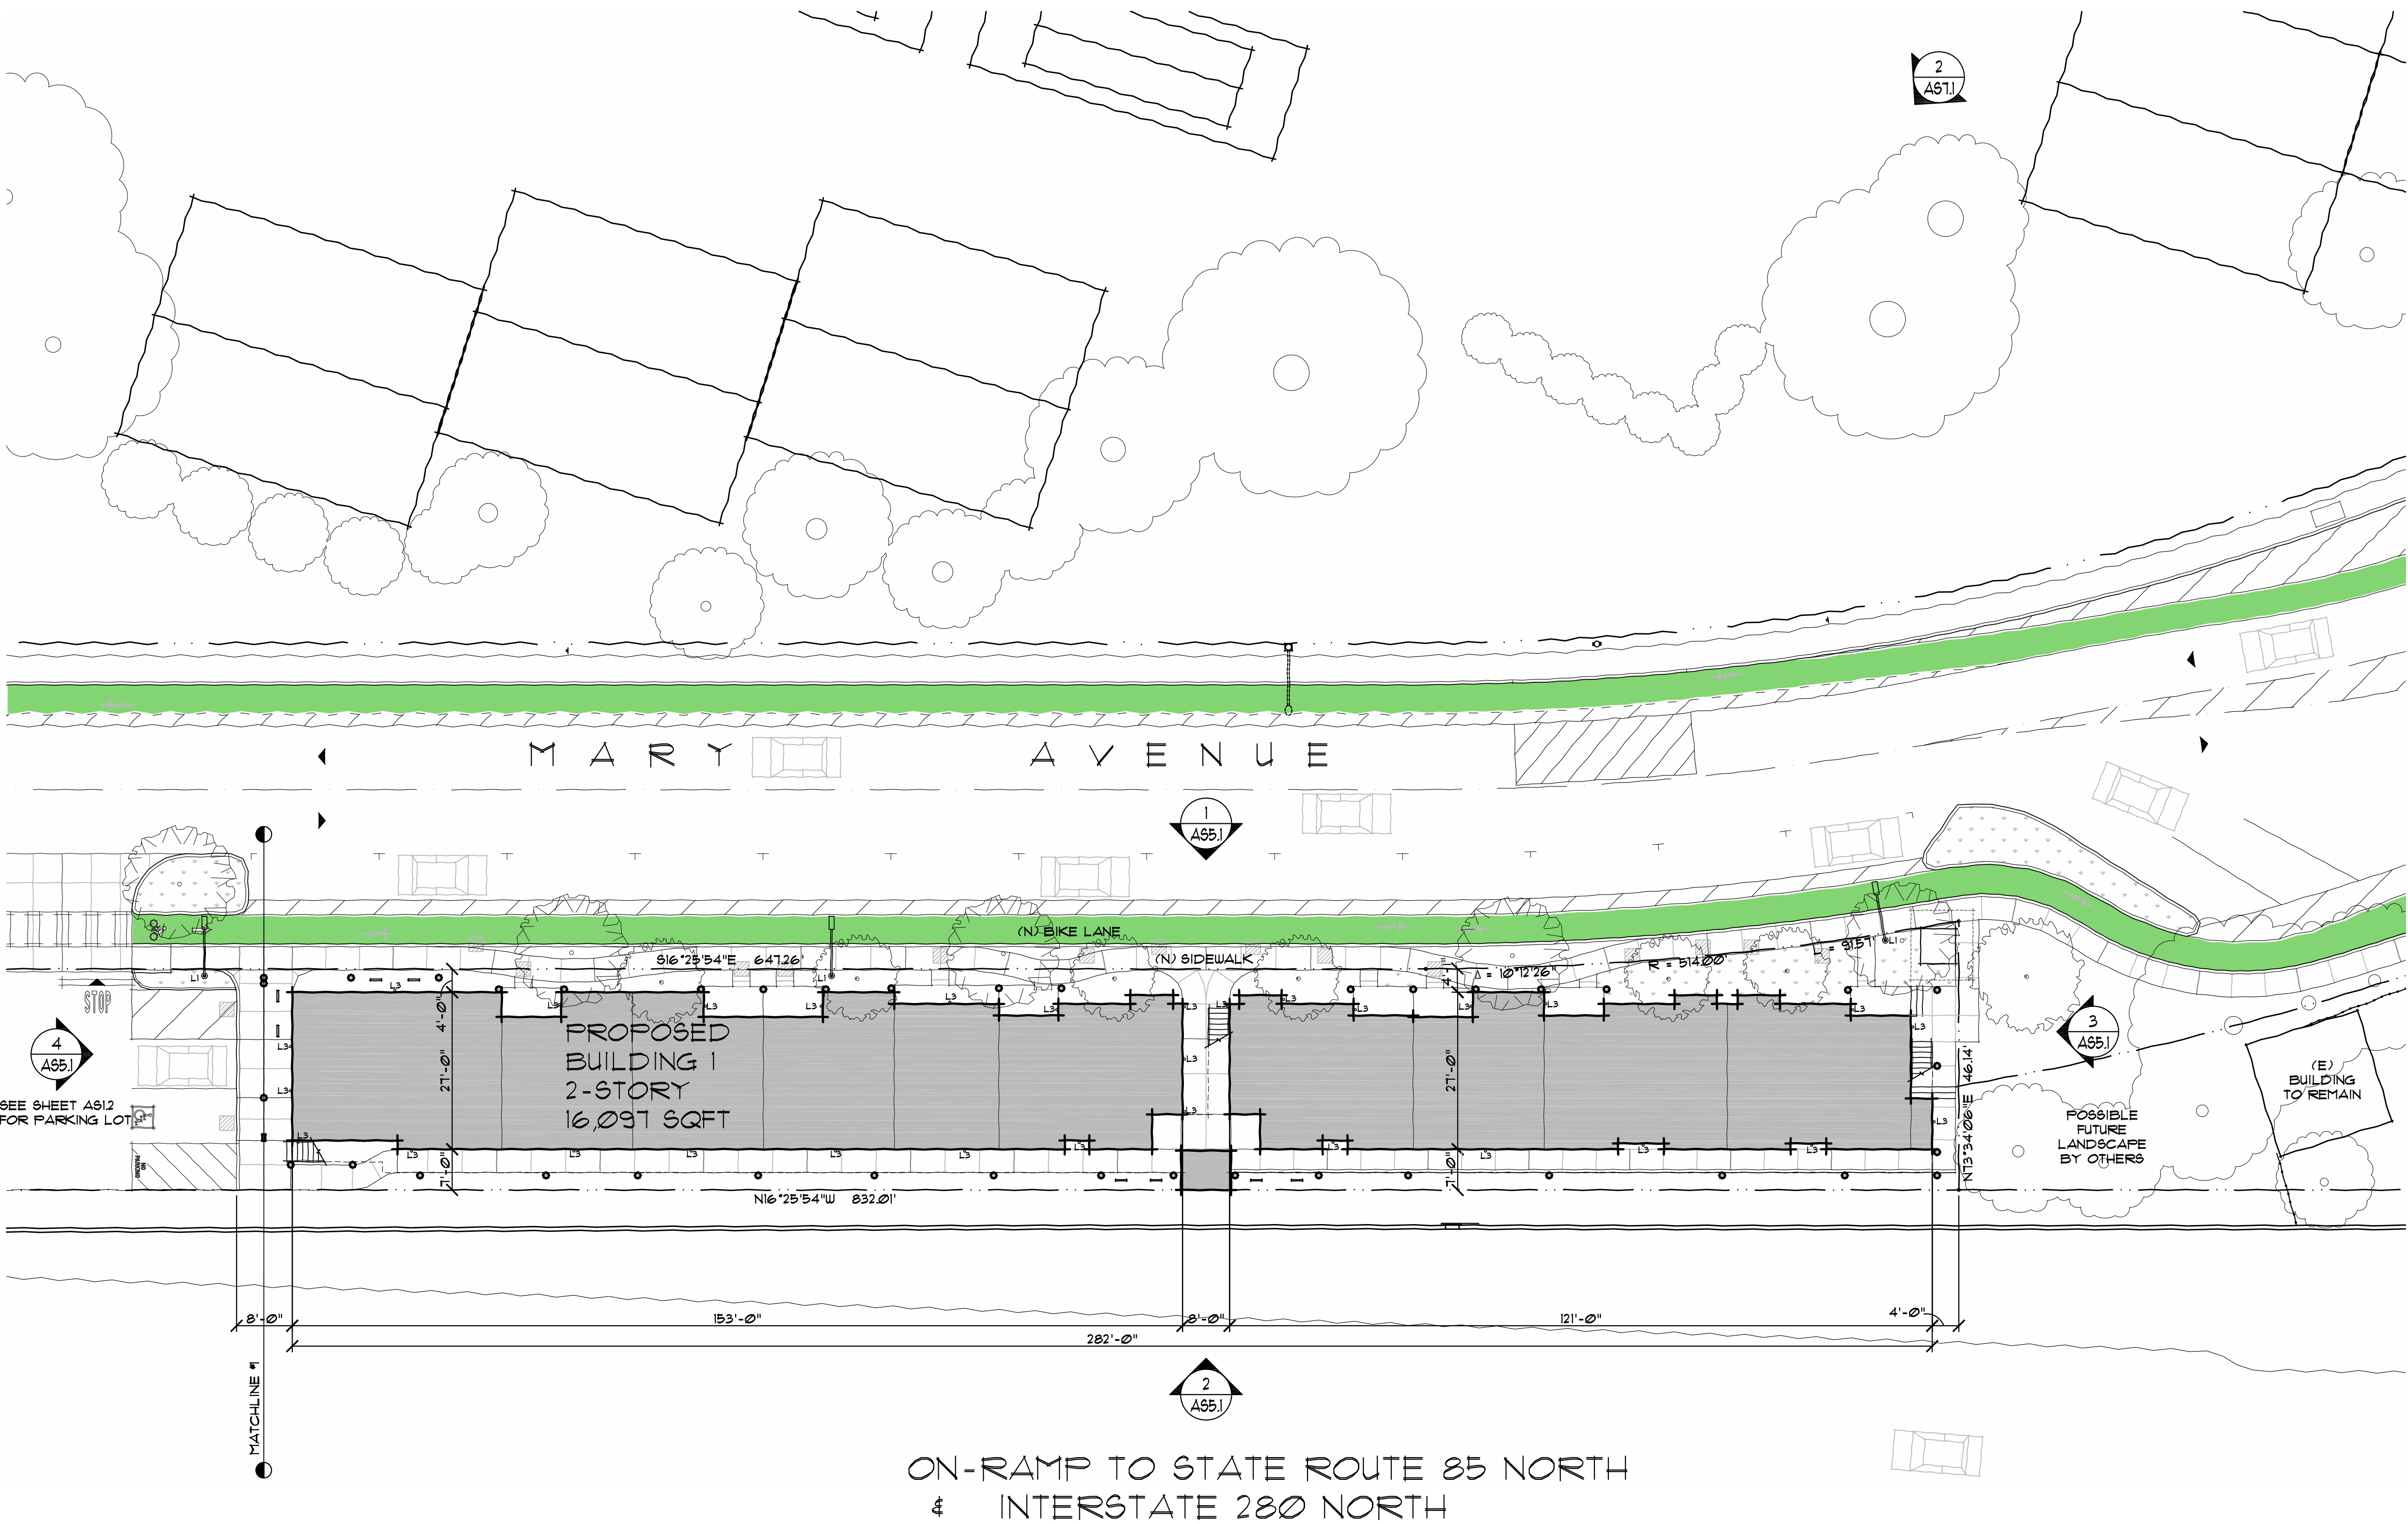

ON-RAMP TO STATE ROUTE 85 NORTH
& INTERSTATE 280 NORTH

ENLARGED PROPOSED SITE PLAN - BUILDING 1 1' = 1/16" 1

SITE ZONING:	R4	
	REQUIRED	PROPOSED
MAXIMUM HEIGHT:	10'-0"	23'-9"
MAXIMUM STORIES:	N/A	2 STORIES
SETBACKS:		
FRONT YARD:	N/A	4'-0"
REAR YARD:	N/A	1'-0"
SIDE SETBACK:	N/A	4'-0"
STREET SETBACK:	N/A	4'-0"

BICYCLE PARKING:	REQUIRED	PROPOSED
	2 SPACES	16 SPACES
BUILDING 1 ELEVATION:		306.00'
BUILDING 1 CURB ELEVATION:		305.78'
NOTE: BEARINGS FILED FOR RECORD IN BOOK 296 OF MAPS AT PAGE 42 IN SANTA CLARA COUNTY RECORDS. SEE CIVIL DRAWINGS FOR TOPOGRAPHY.		

TABULATIONS

- -

CLEARANCE FOR FIRE RESCUE LADDERS TO REACH 2ND FLOOR BEDROOMS

ACCESSIBILITY LEGEND

- -

- L1 CREE LEDWAY LED STREET LIGHT ON 6' ARM. FINISH: BRONZE. PARKING LOT LIGHTING.
- L2 CREE LEDWAY LED STREET LIGHT ON 4' ARM. FINISH: BRONZE. PARKING LOT LIGHTING.
- L3 WAC WALL-MOUNTED CYLINDER SCENCE DOWNLIGHT. FINISH: BRONZE. BUILDING WALL LIGHTING

LIGHTING LEGEND

- -

MARY AVENUE
AFFORDABLE
HOUSING

CHARITIES
HOUSING

MARY AVENUE
CUPERTINO, CALIFORNIA



Ko Architects, Inc.
900 High Street, Suite 1
Palo Alto, CA 94301
p: 650.853.1908




REVISION	

REF. NORTH 	PROJECT NO.	24-403
	DATE	JULY 24, 2024
	DRAWN BY	EC
	SCALE	AS NOTED

ENLARGED
PROPOSED
SITE PLAN -
PARKING LOT

SHEET
AS1.2

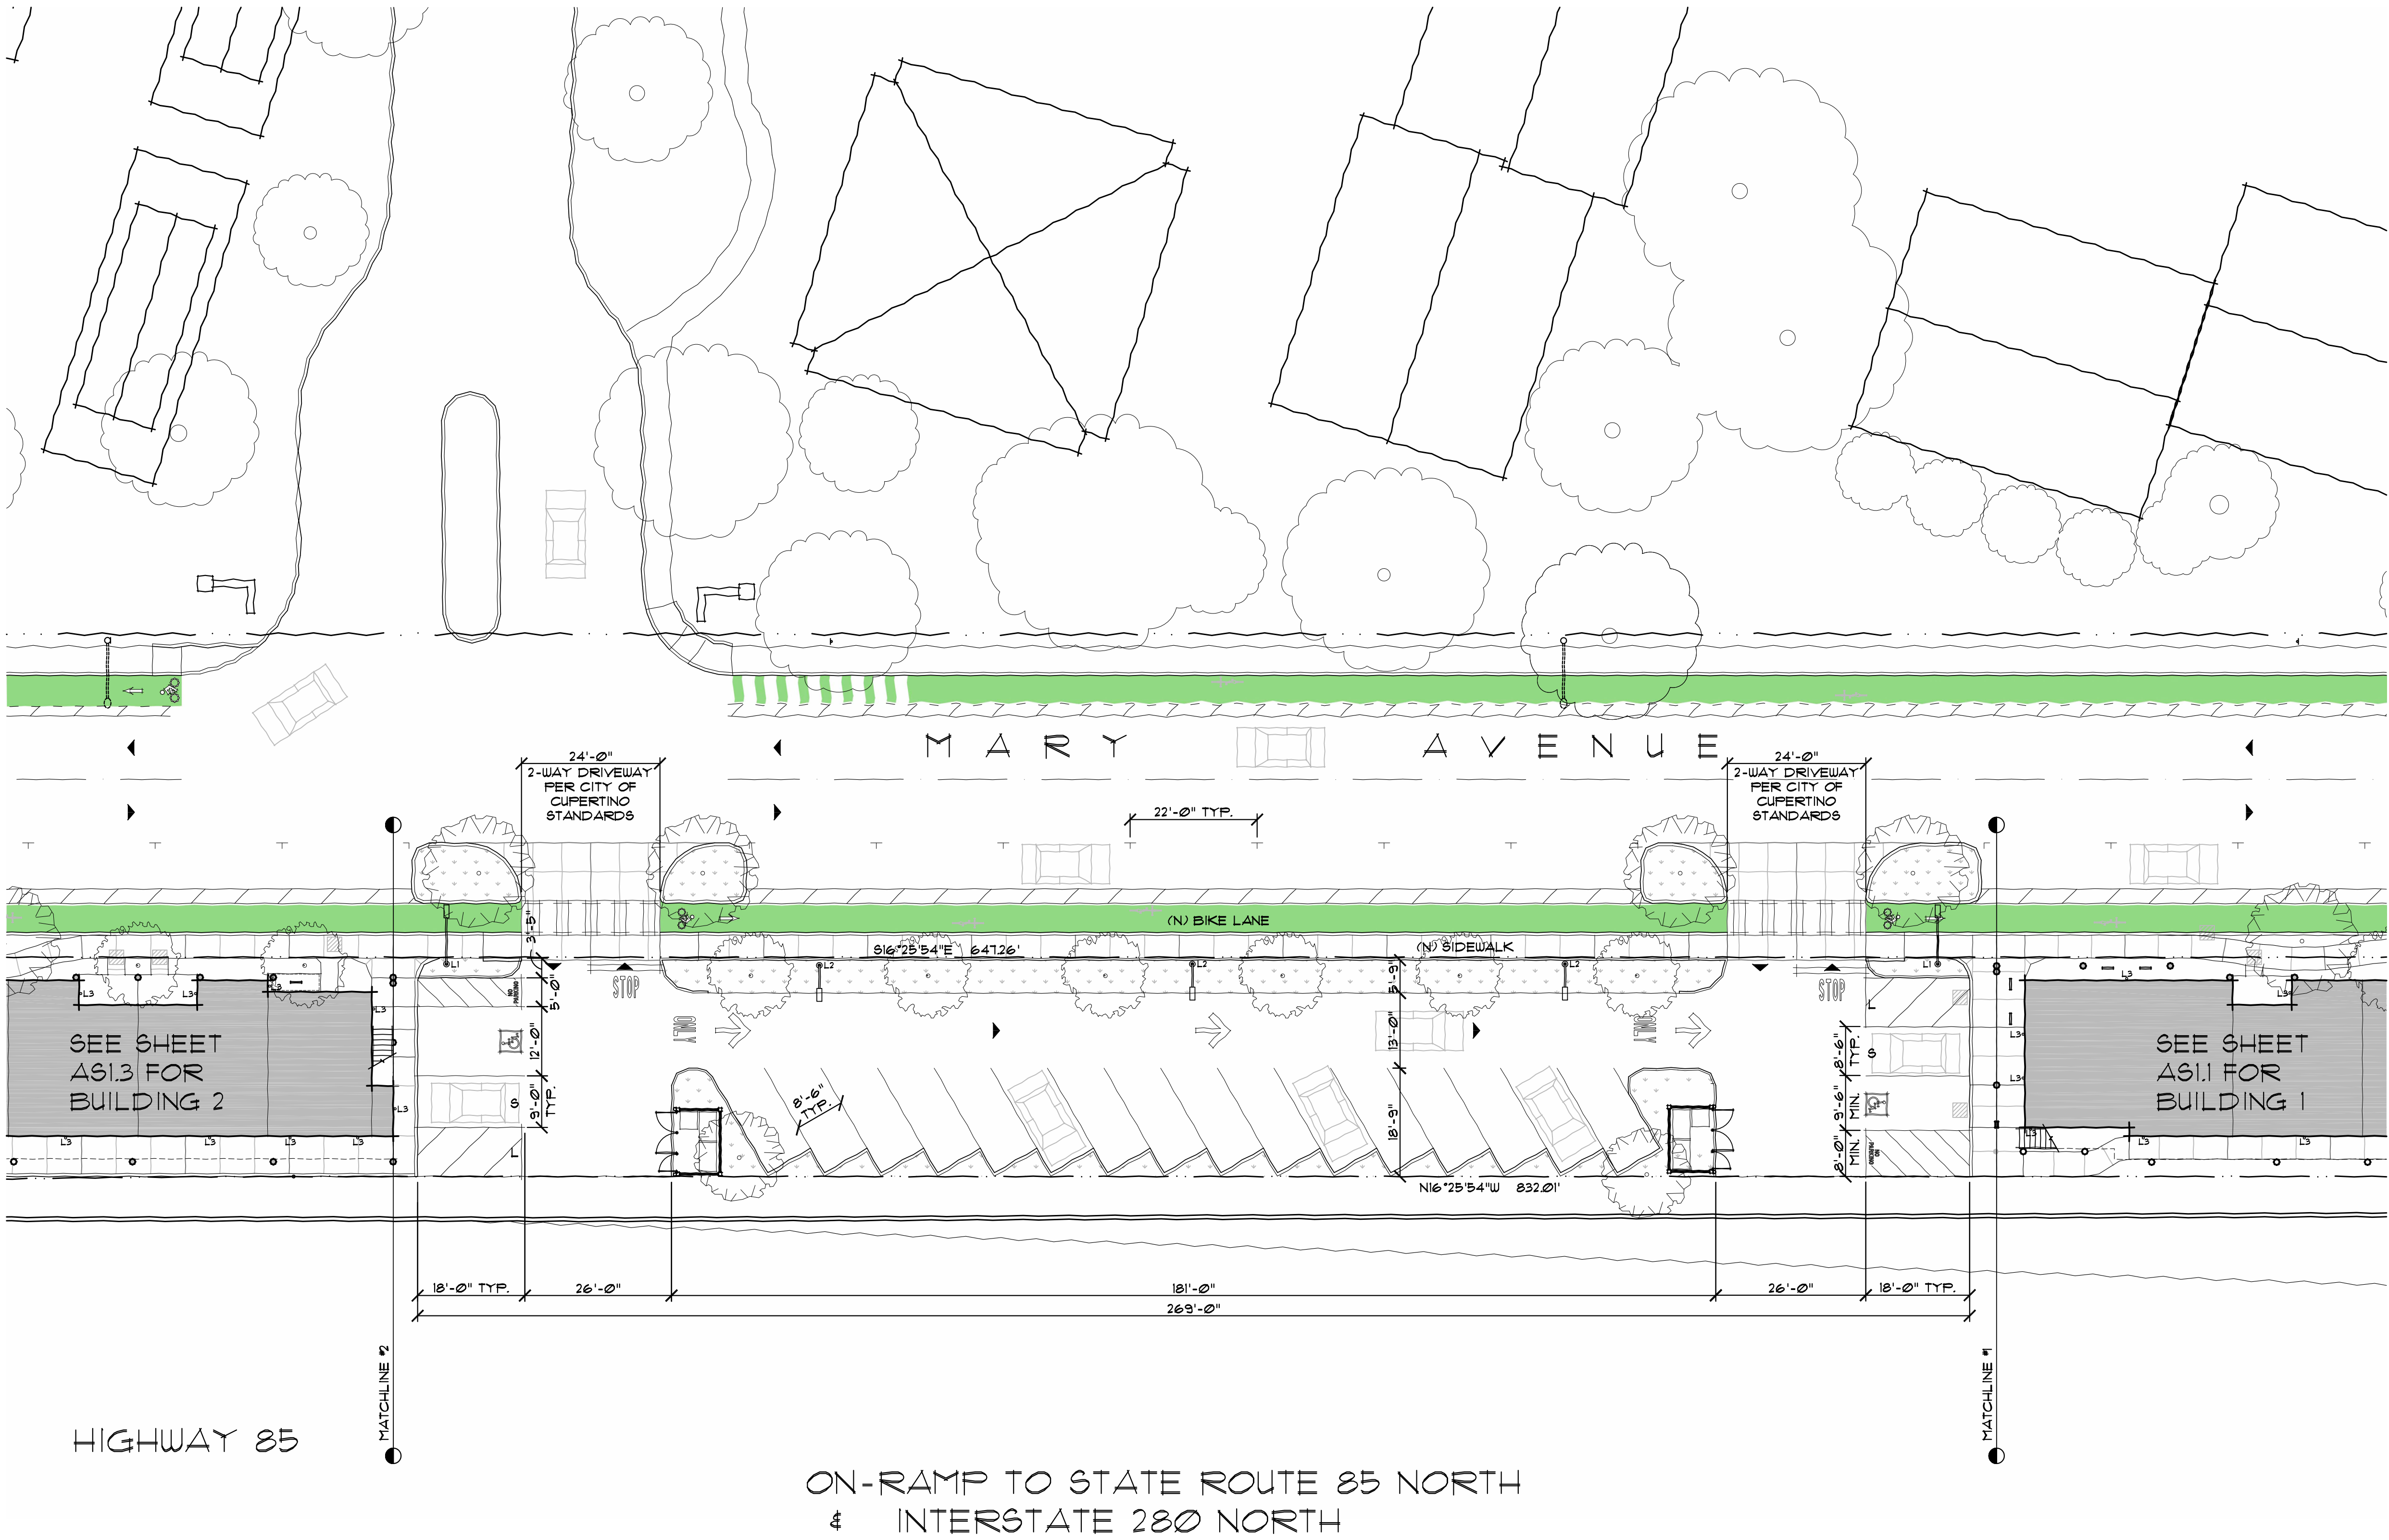

ENLARGED PROPOSED SITE PLAN - PARKING LOT

1"=1/16" 1

SITE ZONING:		R4
PARKING:		
ON-SITE PARKING:	22 STALLS	
REGULAR	18 STALLS	
LOADING	2 STALLS	
ACCESSIBLE PARKING:	2 STALLS	
ON-SITE PARKING RATIO:	0.5 STALLS	
	PER UNIT	
ELEVATIONS:	MIN.	MAX.
PARKING LOT:	303.55'	305.31'
PARKING LOT CURB:	305.81'	304.05'

NOTE: BEARINGS FILED FOR RECORD IN
BOOK 296 OF MAPS AT PAGE 42 IN SANTA
CLARA COUNTY RECORDS
SEE CIVIL DRAWINGS FOR TOPOGRAPHY

TABULATIONS	-	-
-------------	---	---

CLEARANCE FOR FIRE RESCUE LADDERS TO
REACH 2ND FLOOR BEDROOMS

ACCESSIBILITY LEGEND

L1	CREE LEDWAY LED STREET LIGHT ON 6' ARM. FINISH: BRONZE. PARKING LOT LIGHTING.
L2	CREE LEDWAY LED STREET LIGHT ON 4' ARM. FINISH: BRONZE. PARKING LOT LIGHTING.
L3	WAC WALL-MOUNTED CYLINDER SCONCE DOWNLIGHT. FINISH: BRONZE. BUILDING WALL LIGHTING

LIGHTING LEGEND	-	-
-----------------	---	---

MARY AVENUE
AFFORDABLE
HOUSING

CHARITIES
HOUSING

MARY AVENUE
CUPERTINO, CALIFORNIA



Ko Architects, Inc.
900 High Street, Suite 1
Palo Alto, CA 94301
p: 650.853.1908



REVISION	

REF. NORTH	PROJECT NO.	24-403
	DATE	JULY 24, 2024
	DRAWN BY	EC
	SCALE	AS NOTED

ENLARGED SHEET
PROPOSED
SITE PLAN -
BUILDING 2

AS1.3



ENLARGED PROPOSED SITE PLAN - BUILDING 2

1' = 1/16" 1

SITE ZONING:	R4	
MAXIMUM HEIGHT:	REQUIRED 10'-0"	PROPOSED 24'-0"
MAXIMUM STORIES:	N/A	2 STORIES
SETBACKS:		
FRONT YARD:	N/A	4'-0"
REAR YARD:	N/A	7'-0"
SIDE SETBACK:	N/A	11'-0"
STREET SETBACK:	N/A	4'-0"

<u>BICYCLE PARKING:</u>	<u>REQUIRED</u> 2 SPACES	<u>PROPOSED</u> 10 SPACES
<u>BUILDING 2 ELEVATION:</u>		304.10'
<u>BUILDING 2 CURB ELEVATION:</u>		304.23'
NOTE: 7'-0" PUBLIC SERVICE EASEMENT EXISTS ON THE NORTH END OF SITE AS INDICATED ON PLAN.		
BEARINGS FILED FOR RECORD IN BOOK 236 OF MAPS AT PAGE 42 IN SANTA CLARA COUNTY RECORDS.		
SEE CIVIL DRAWINGS FOR TOPOGRAPHY.		

TABULATIONS - -

CLEARANCE FOR FIRE RESCUE LADDERS TO REACH 2ND FLOOR BEDROOMS

ACCESSIBILITY LEGEND

- L1 CREE LEDWAY LED STREET LIGHT ON 6' ARM. FINISH: BRONZE. PARKING LOT LIGHTING.
- L2 CREE LEDWAY LED STREET LIGHT ON 4' ARM. FINISH: BRONZE. PARKING LOT LIGHTING.
- L3 WAC WALL-MOUNTED CYLINDER SCONCE DOWNLIGHT. FINISH: BRONZE. BUILDING WALL LIGHTING.

LIGHTING LEGEND - -


MARY AVENUE
AFFORDABLE
HOUSING

CHARITIES
HOUSING

MARY AVENUE
CUPERTINO, CALIFORNIA



Ko Architects, Inc.
900 High Street, Suite 1
Palo Alto, CA 94301
p: 650.853.1908

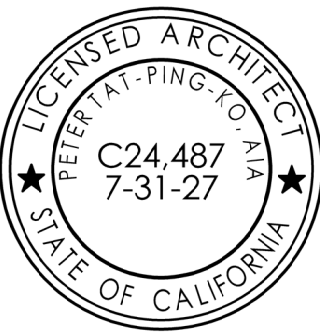


REVISION		
REF. NORTH	PROJECT NO.	24-403
	DATE	JULY 24, 2024
	DRAWN BY	SD
	SCALE	1"=3/32"

SHEET

FLOOR PLANS
BUILDING 1

AS2.1

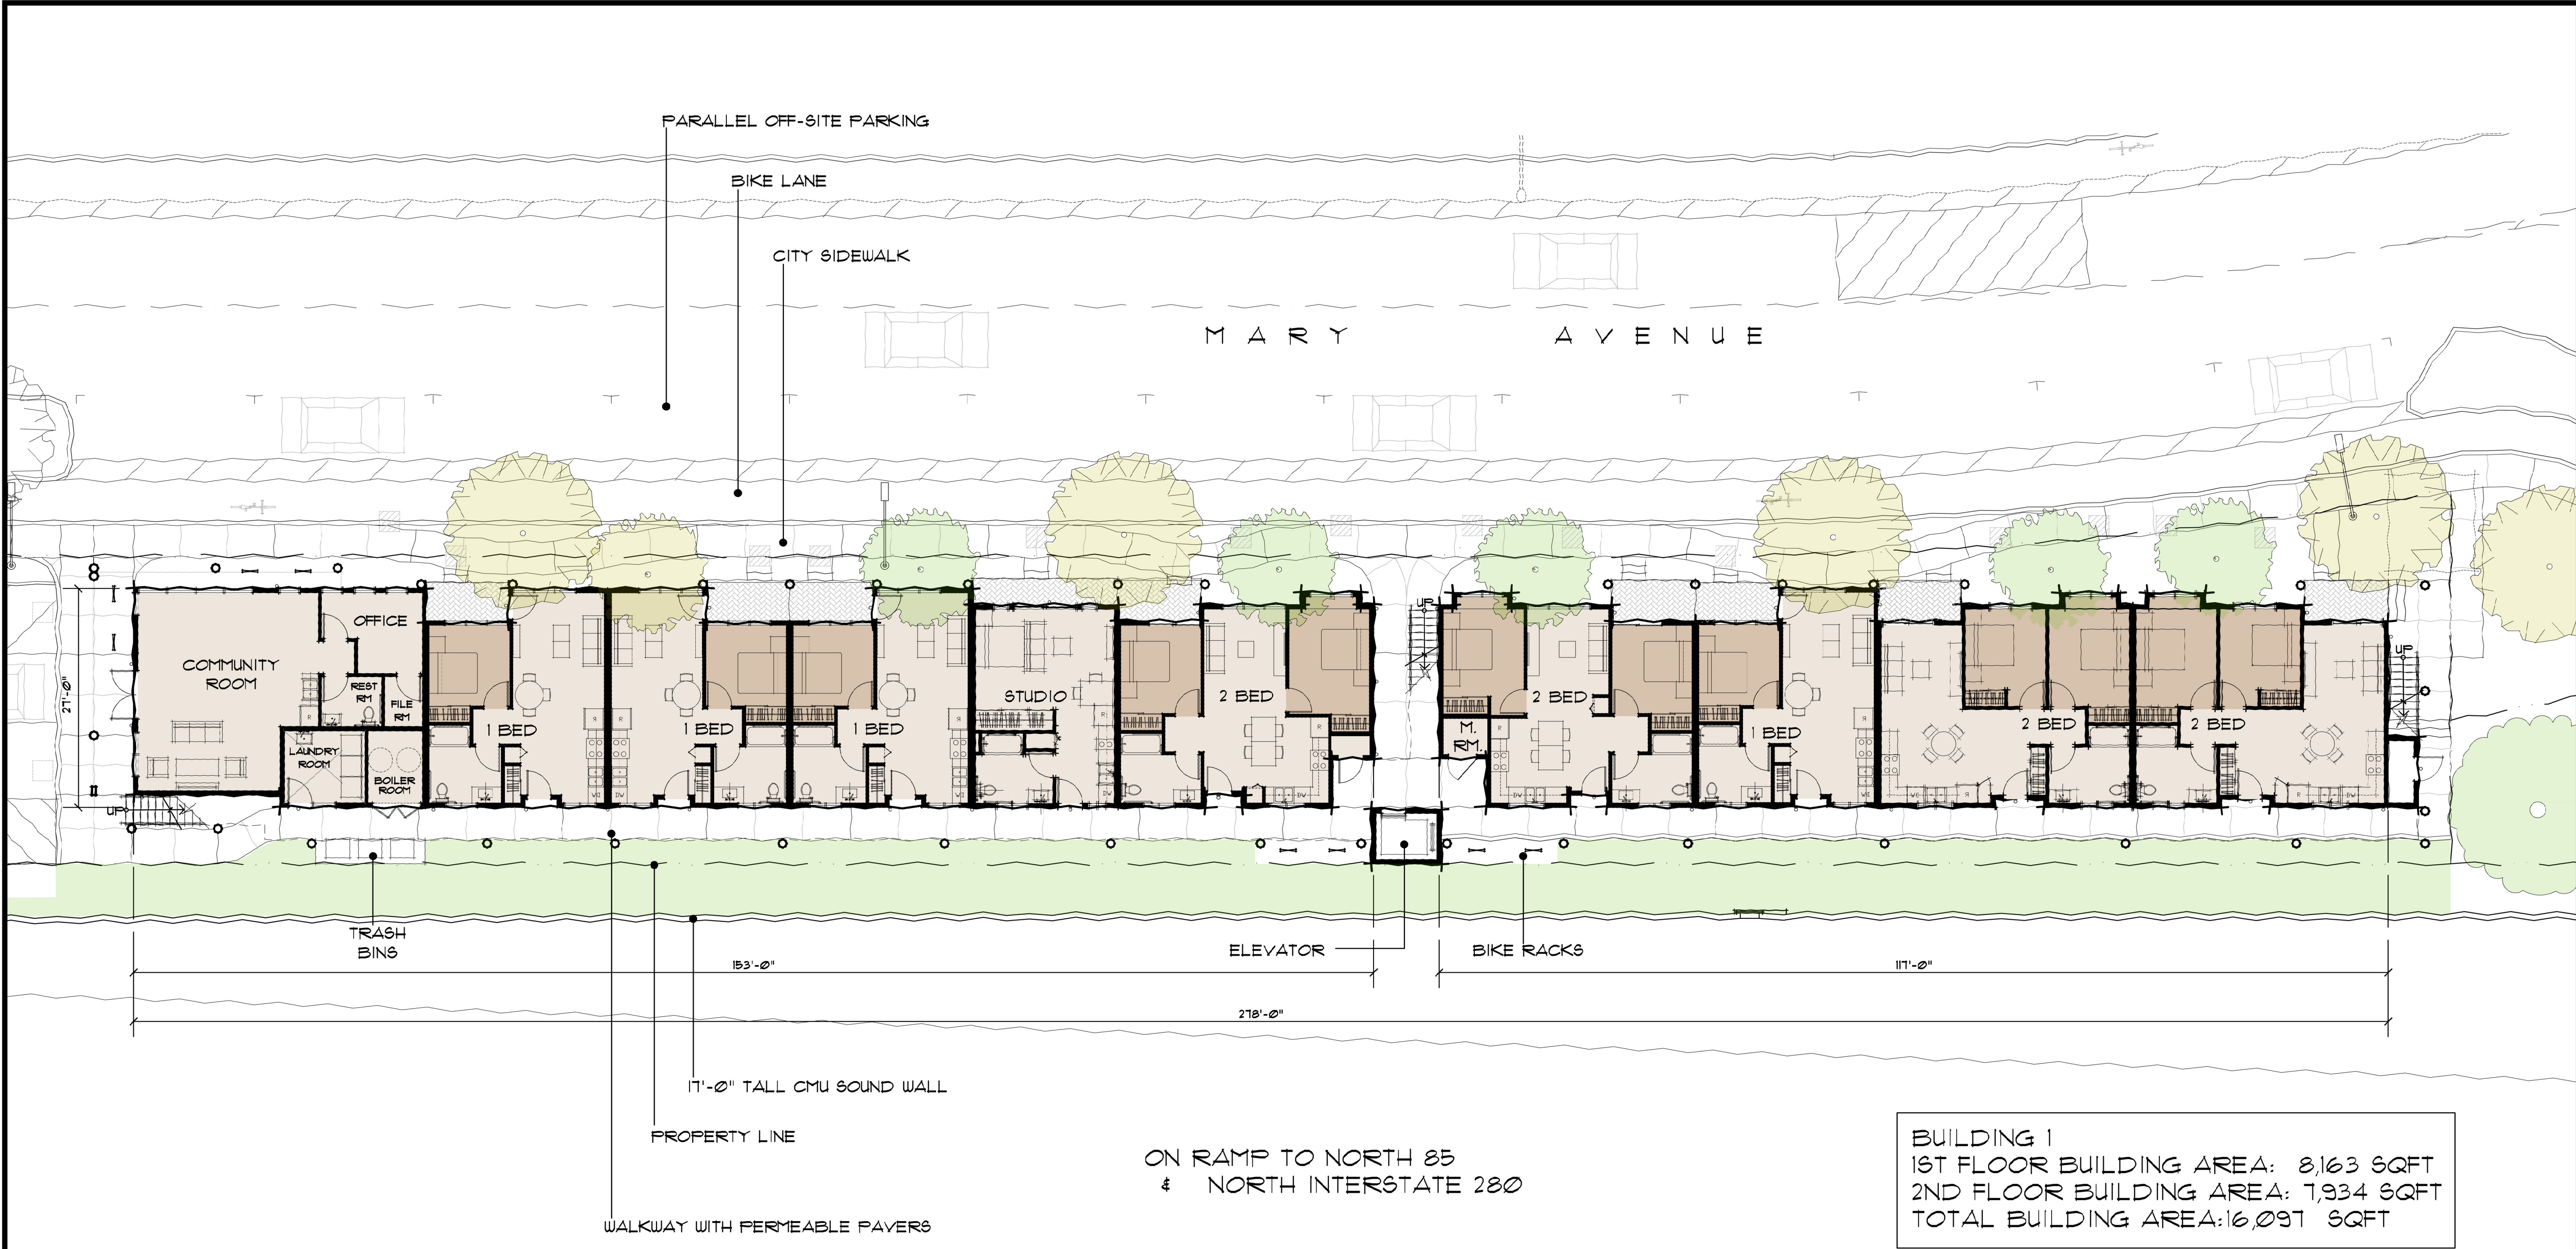

BUILDING 1
1ST FLOOR BUILDING AREA: 8,163 SQFT
2ND FLOOR BUILDING AREA: 7,934 SQFT
TOTAL BUILDING AREA: 16,097 SQFT

FIRST FLOOR PLAN BUILDING 1 1"=3/32" 1



SECOND FLOOR PLAN BUILDING 1 1"=3/32" 2


MARY AVENUE
AFFORDABLE
HOUSING

CHARITIES
HOUSING

MARY AVENUE
CUPERTINO, CALIFORNIA



Ko Architects, Inc.
900 High Street, Suite 1
Palo Alto, CA 94301
p: 650.853.1908

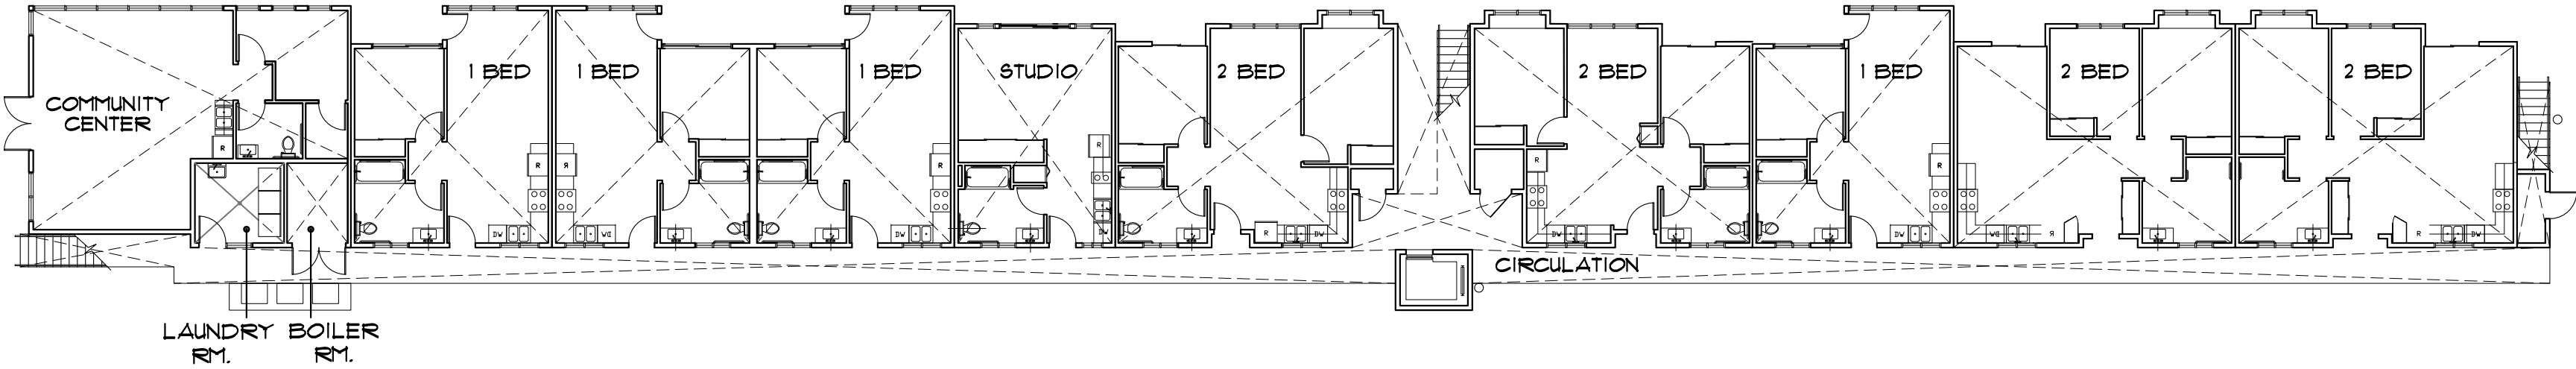


BUILDING 1 - FIRST FLOOR					
SPACE TYPE	NUMBER OF UNITS	GROSS FLOOR AREA	OCC. GROUP	OCC. LOAD FACTOR	OCC. LOAD
STUDIO UNIT	1	450 SF	R-2	50	9
1- BED UNIT	4	2256 SF (4 X 564 SF)	R-2	50	46
2- BED UNIT	2	1544 SF (2 X 772 SF)	R-2	50	31
2-BED MIDDLE UNIT	2	1484 SF (2 X 742 SF)	R-2	50	30
COMMUNITY CENTER	1	767 SF	R-2	50	16
LAUNDRY ROOM	1	107 SF	R-2	50	3
BOILER ROOM	1	98 SF	R-2	50	2
CIRCULATION	1	1457 SF	R-2	-	-
TOTAL:		8163 SF			137

PROPOSED FIRST FLOOR PLAN BUILDING 1

1' = 1/16" 1

FIRST FLOOR AREA & OCC. CALCULATION

- -

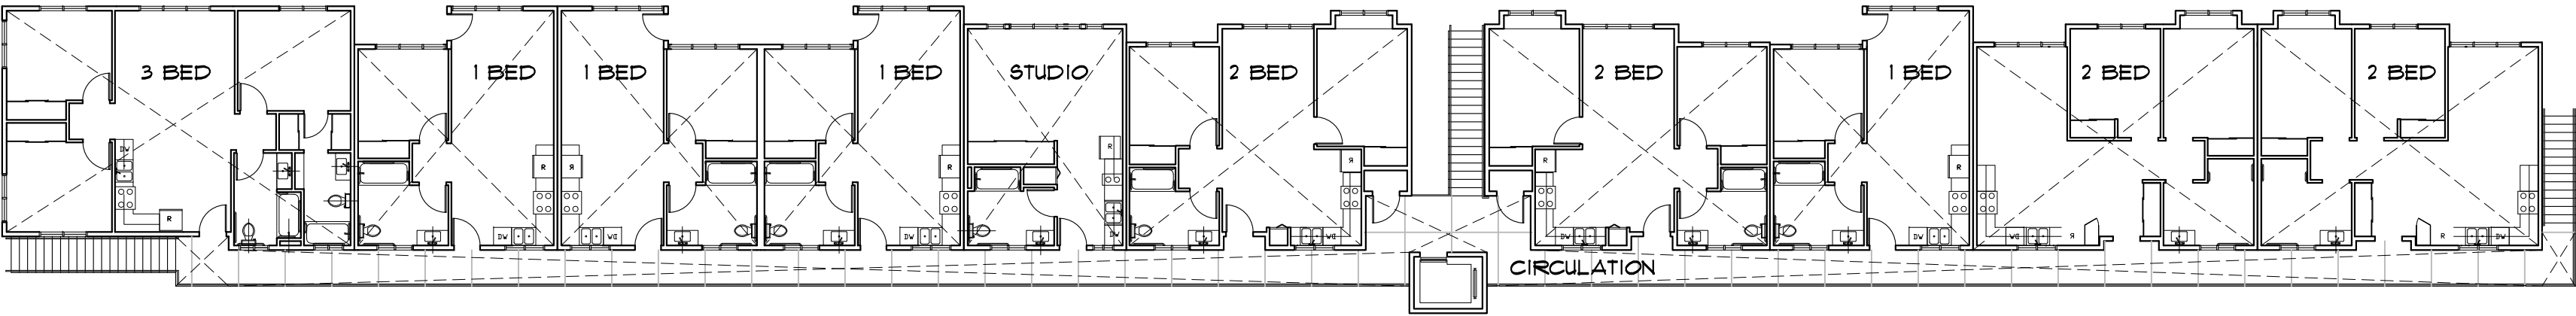

BUILDING 1 - SECOND FLOOR					
SPACE TYPE	NUMBER OF UNITS	GROSS FLOOR AREA	OCC. GROUP	OCC. LOAD FACTOR	OCC. LOAD
STUDIO UNIT	1	450 SF	R-2	50	9
1- BED UNIT	4	2256 SF (4 X 564 SF)	R-2	50	46
2- BED UNIT	2	1544 SF (2 X 772 SF)	R-2	50	31
2-BED MIDDLE UNIT	2	1484 SF (2 X 742 SF)	R-2	50	30
3-BED UNIT	1	1014 SF	R-2	50	21
CIRCULATION	1	1186 SF	R-2	-	-
TOTAL:		7934 SF			137

PROPOSED SECOND FLOOR PLAN BUILDING 1

1' = 1/16" 2

SECOND FLOOR AREA & OCC. CALCULATION

- -



REVISION	

REF. NORTH	PROJECT NO. 24-403
DATE JULY 24, 2024	DRAWN BY SD
SCALE 1" = 1/16"	


FLOOR AREA SHEET
DIAGRAM
BUILDING 1
1ST & 2ND FLOOR

AS2.1a

CHARITIES HOUSING




Ko Architects, Inc.
 900 High Street, Suite 1
 Palo Alto, CA 94301
 p: 650.853.1908

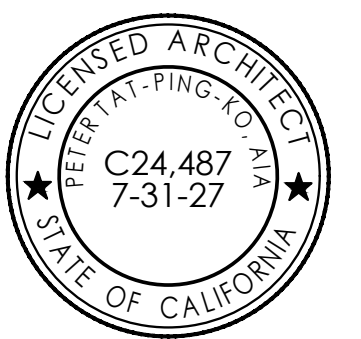

REVISION 	PROJECT NO. 24-403 DATE JULY 24, 2024 DRAWN BY RR SCALE 1' = 3/32"
---	---

FLOOR PLANS
BUILDING 2 **AS2.2**
1ST & 2ND FLOOR

© KO ARCHITECTS INC.

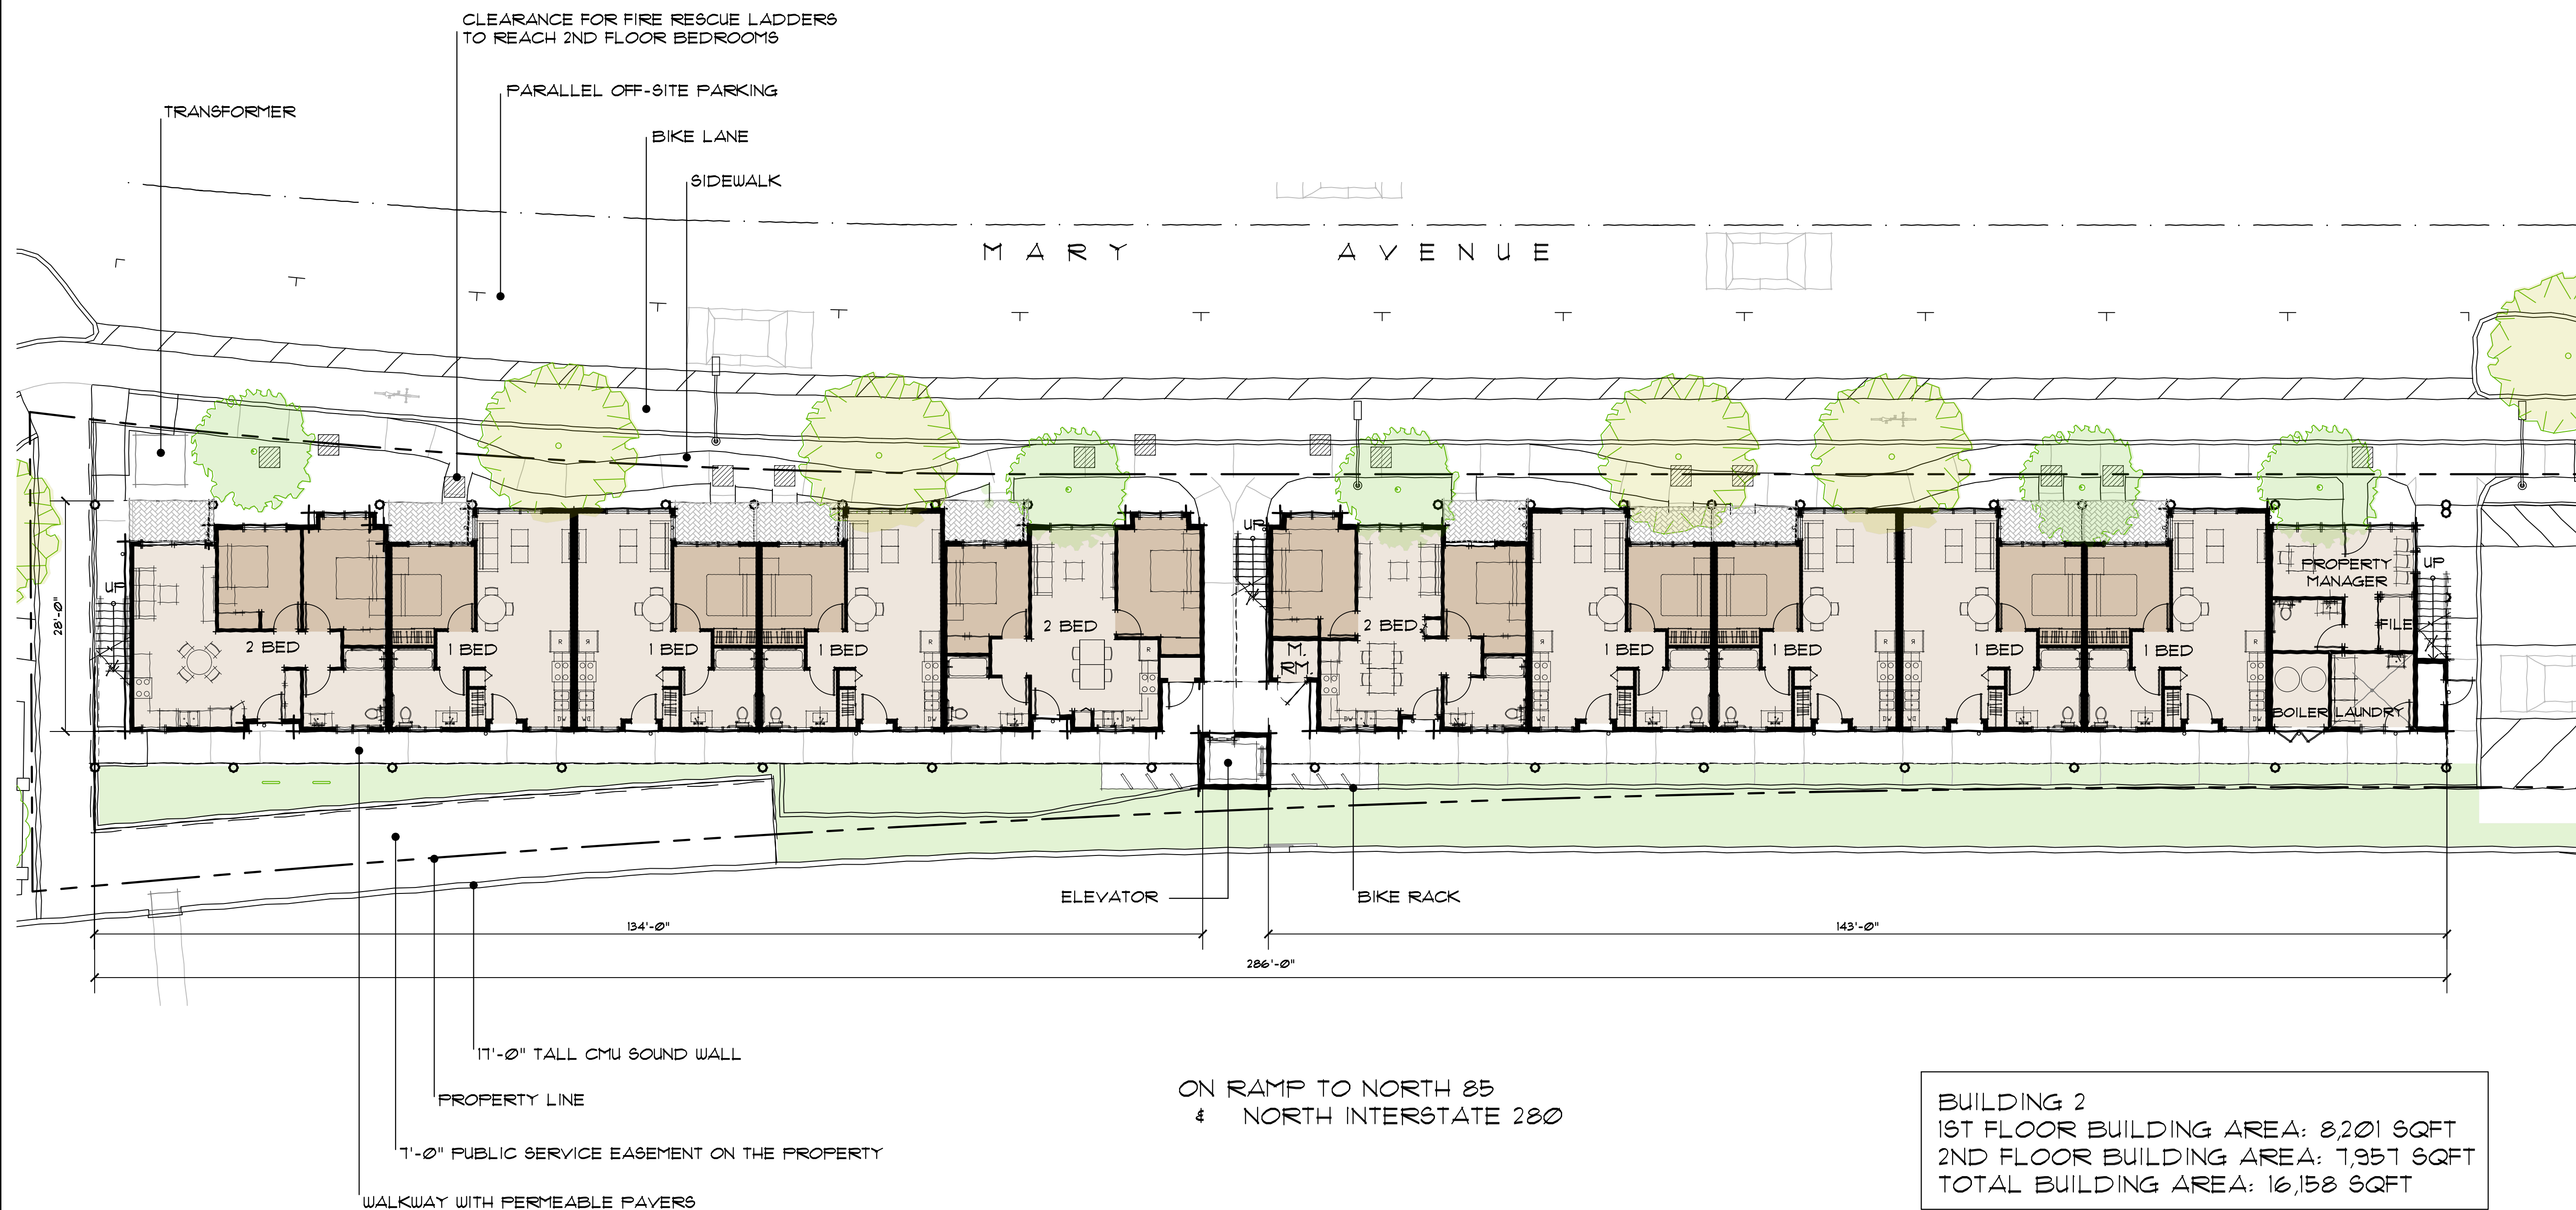

FIRST FLOOR PLAN BUILDING 2	1' = 3/32"	1
-----------------------------	------------	---



SECOND FLOOR PLAN BUILDING 2	1' = 3/32"	2
------------------------------	------------	---


MARY AVENUE
AFFORDABLE
HOUSING

CHARITIES
HOUSING

MARY AVENUE
CUPERTINO, CALIFORNIA




Ko Architects, Inc.
900 High Street, Suite 1
Palo Alto, CA 94301
p: 650.853.1908

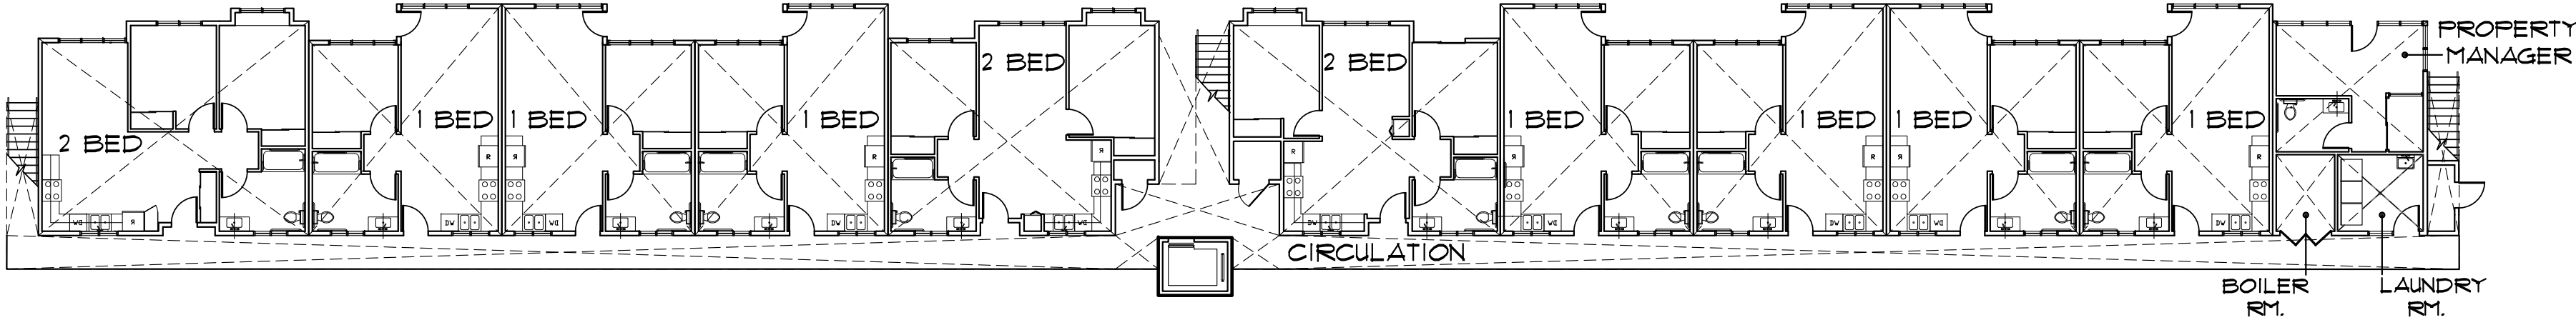

BUILDING 2 - FIRST FLOOR					
SPACE TYPE	NUMBER OF UNITS	GROSS FLOOR AREA	OCC. GROUP	OCC. LOAD FACTOR	OCC. LOAD
1- BED UNIT	1	3948 SF (1 X 564 SF)	R-2	50	19
2- BED CORNER UNIT	1	112 SF	R-2	50	16
2-BED MIDDLE UNIT	2	1484 SF (2 X 742 SF)	R-2	50	30
PROPERTY MANAGER UNIT	1	211 SF	R-2	50	6
LAUNDRY ROOM	1	102 SF	R-2	50	3
BOILER ROOM	1	71 SF	R-2	50	2
CIRCULATION	1	1541 SF	R-2	-	-
TOTAL:		8201 SF			136

FIRST FLOOR PLAN BUILDING 21"= 1/16 "1FIRST FLOOR AREA & OCC. CALCULATION- -

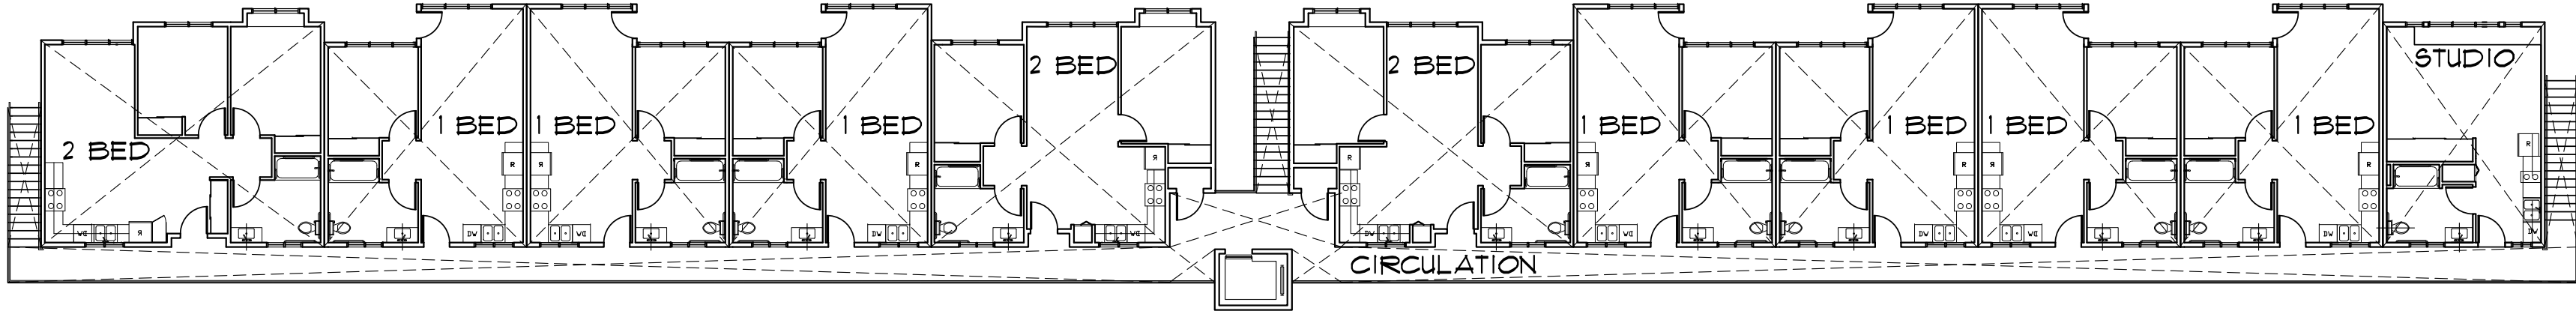

BUILDING 2 - SECOND FLOOR					
SPACE TYPE	NUMBER OF UNITS	GROSS FLOOR AREA	OCC. GROUP	OCC. LOAD FACTOR	OCC. LOAD
1- BED UNIT	1	3948 SF (1 X 564 SF)	R-2	50	19
2- BED CORNER UNIT	1	112 SF	R-2	50	16
2-BED MIDDLE UNIT	2	1484 SF (2 X 742 SF)	R-2	50	30
STUDIO UNIT	1	450 SF	R-2	50	9
CIRCULATION	1	1303 SF	R-2	-	-
TOTAL:		7951 SF			134

SECOND FLOOR PLAN BUILDING 21"= 1/16 "2SECOND FLOOR AREA & OCC. CALCULATION- -



REVISION	


REF. NORTH	PROJECT NO.	24-403
	DATE	JULY 24, 2024
	DRAWN BY	RR
	SCALE	1"= 1/16 "

FLOOR AREA SHEET
DIAGRAM
BUILDING 2 AS2.2A
1ST & 2ND FLOOR

CHARITIES HOUSING



Ko Architects, Inc.
 900 High Street, Suite 1
 Palo Alto, CA 94301
 p: 650.853.1908

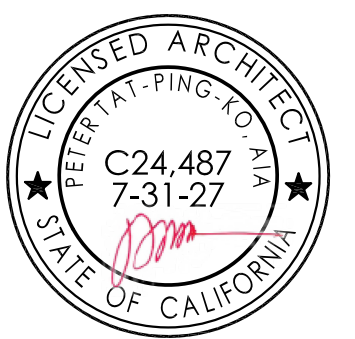[illegible]

REF. NORTH



PROJECT NO. 24-403

DATE JULY 24, 2024

DRAWN BY SD

SCALE 1" = 3/32"

SHEET

ROOF PLAN

BUILDING 1

AS2.3

MARY AVENUE
AFFORDABLE
HOUSING

CHARITIES
HOUSING


MARY AVENUE
CUPERTINO, CALIFORNIA




Ko Architects, Inc.
900 High Street, Suite 1
Palo Alto, CA 94301
p: 650.853.1908



REVISION	

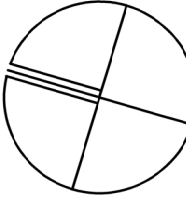REF. NORTH 	PROJECT NO.	24-403
	DATE	JULY 24, 2024
	DRAWN BY	RR
	SCALE	1" = 3/32'

SHEET
ROOF PLAN
BUILDING 2
AS2.4

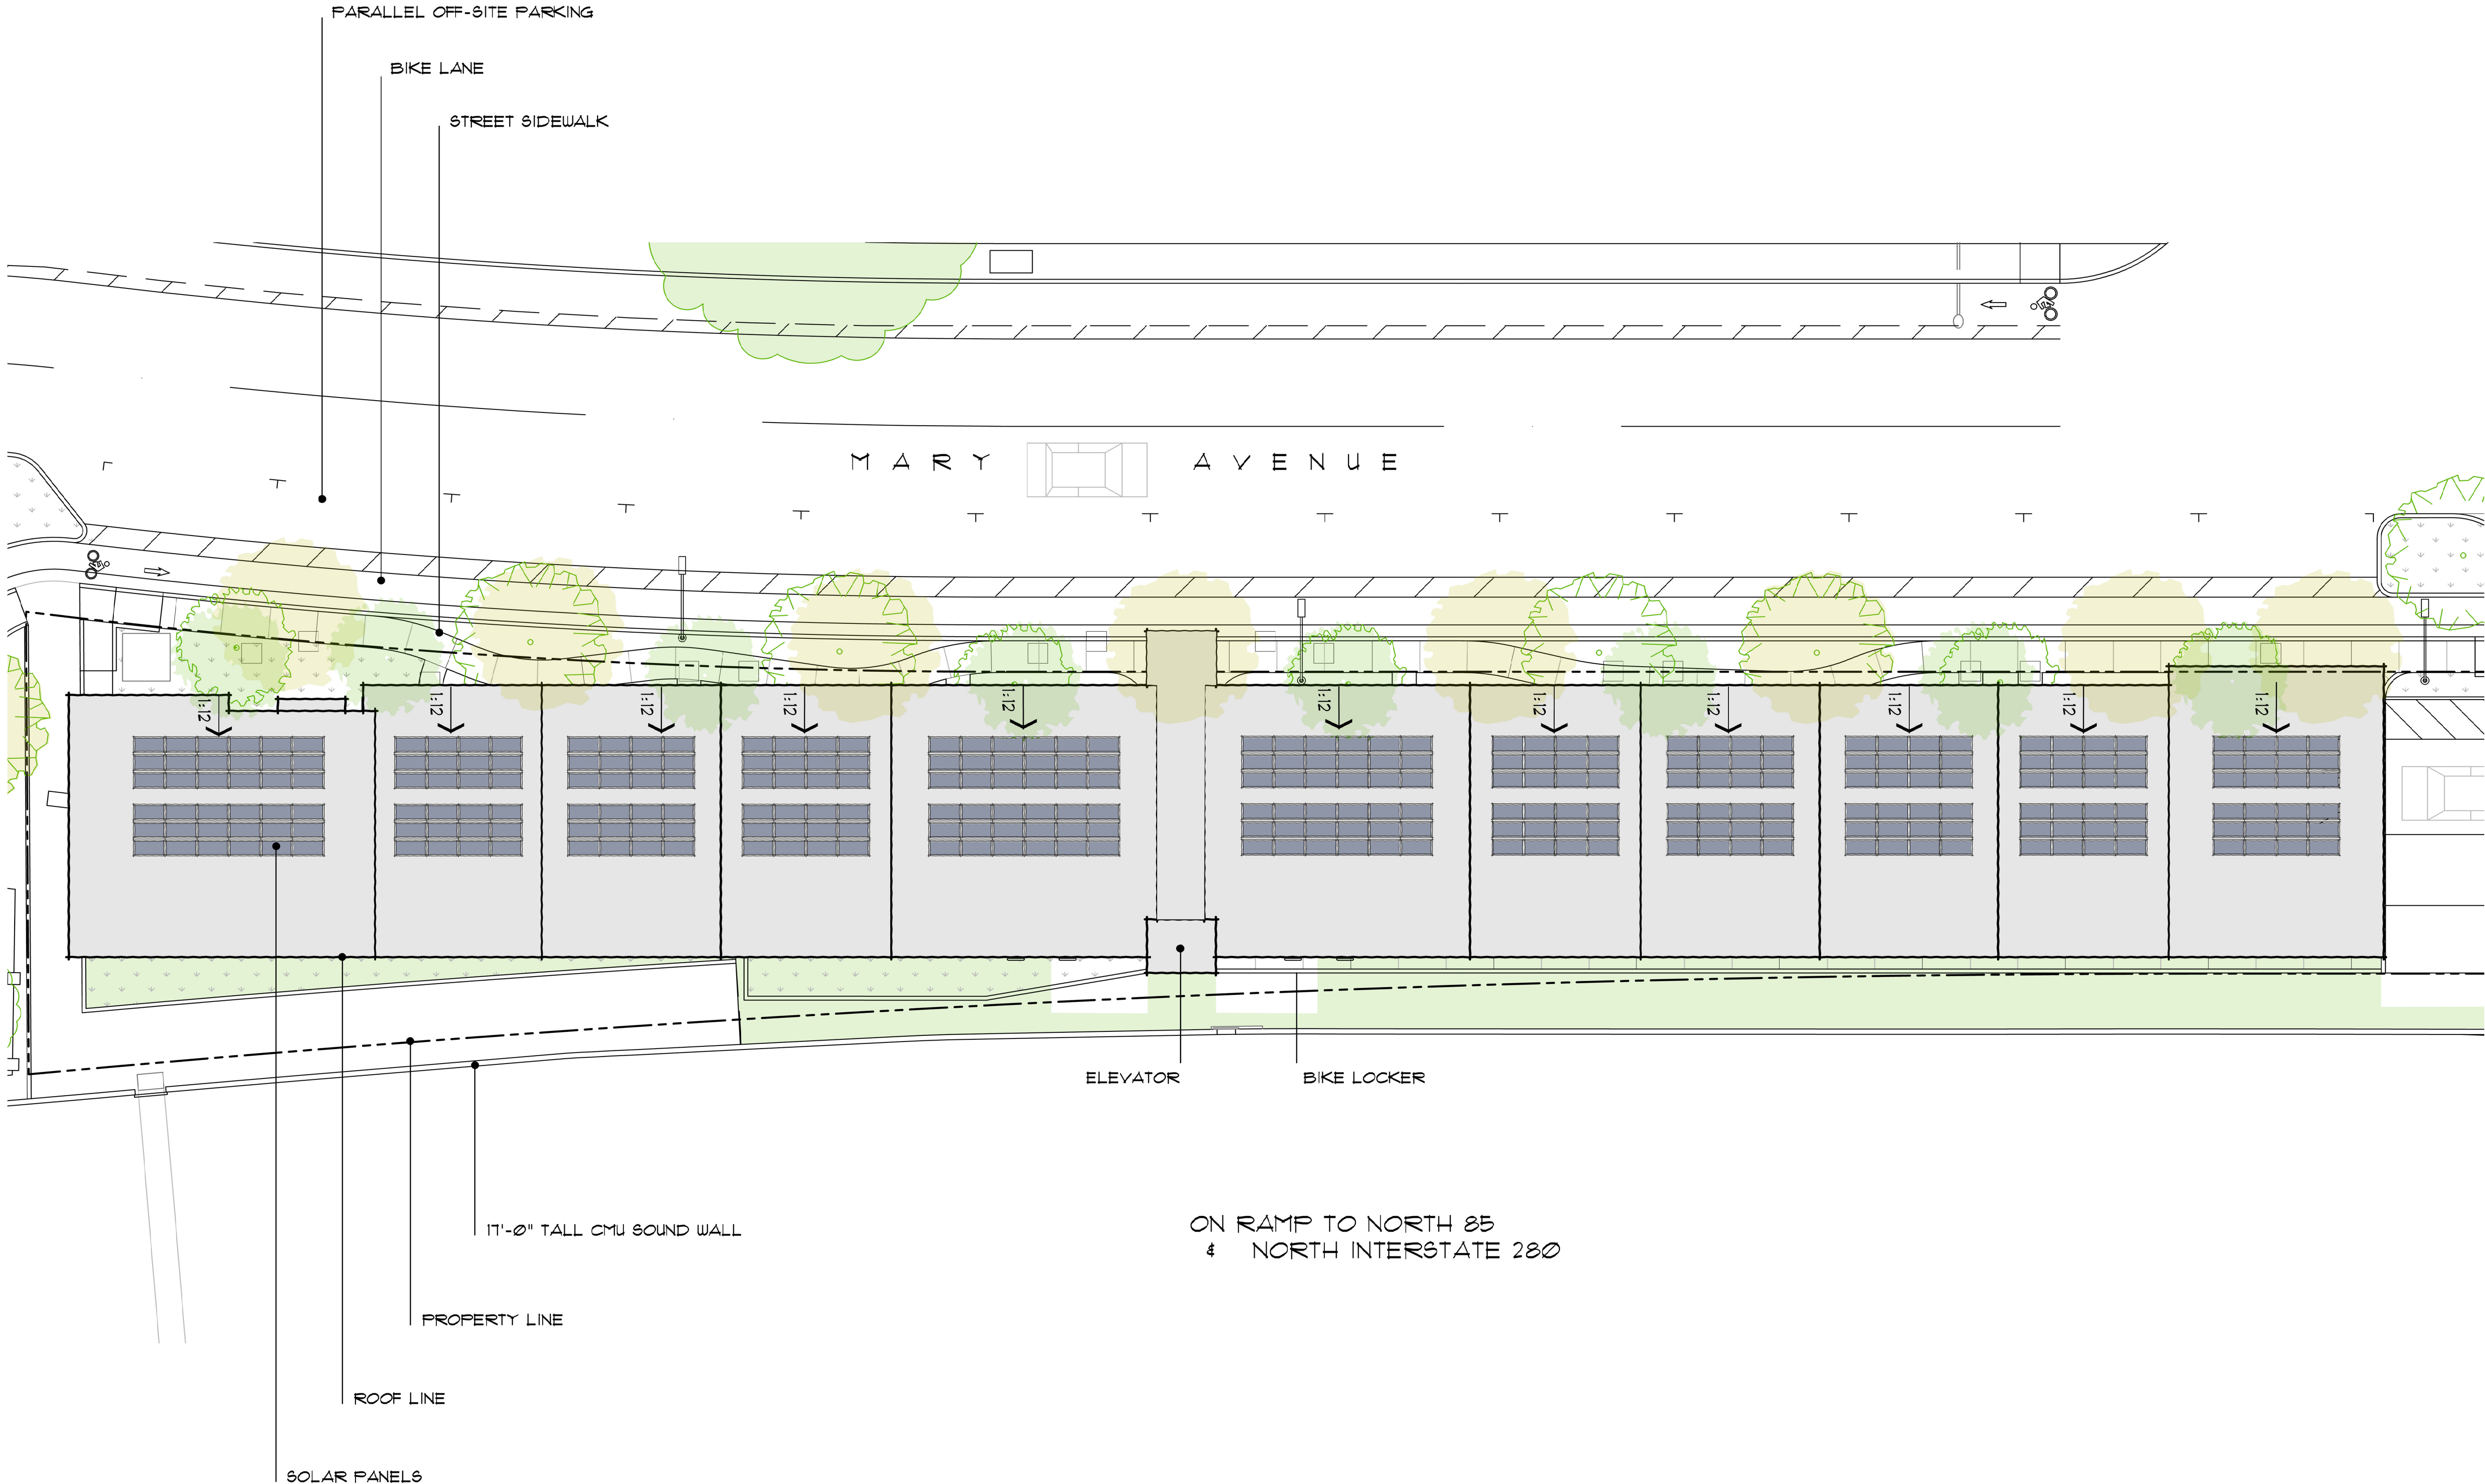

MARY AVENUE
AFFORDABLE
HOUSING

CHARITIES
HOUSING

MARY AVENUE
CUPERTINO, CALIFORNIA



Ko Architects, Inc.
900 High Street, Suite 1
Palo Alto, CA 94301
p: 650.853.1908




REVISION	

PROJECT NO.	24-403
DATE	JULY 24, 2024
DRAWN BY	SD
SCALE	1" = 3/16"

SHEET


ENLARGED
UNIT PLANS
BUILDING 1

AS3.1

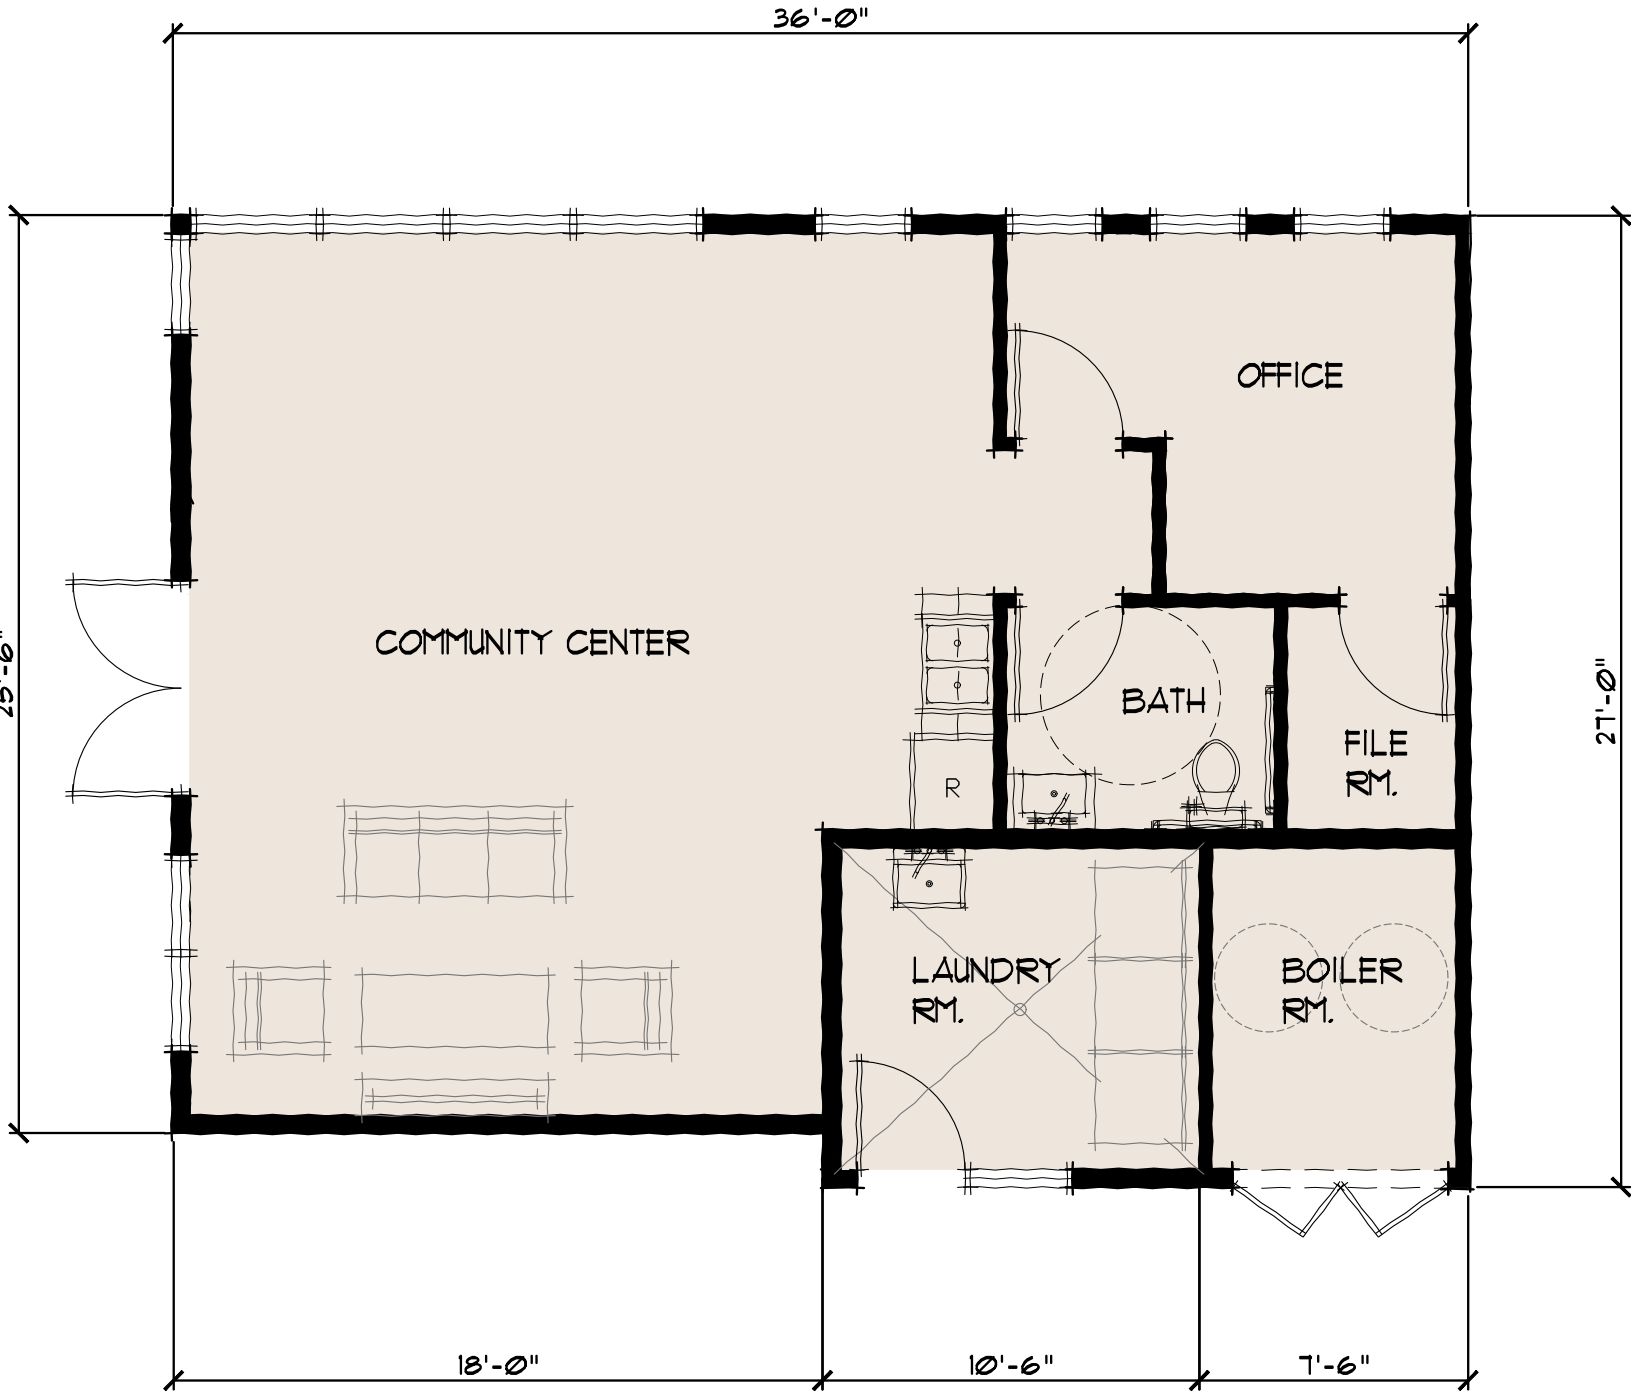

GROSS AREA = 972 S.F.

TYPICAL ENLARGED COMMUNITY CENTER, BOILER & LAUNDRY ROOM 1" = 3/16" 5

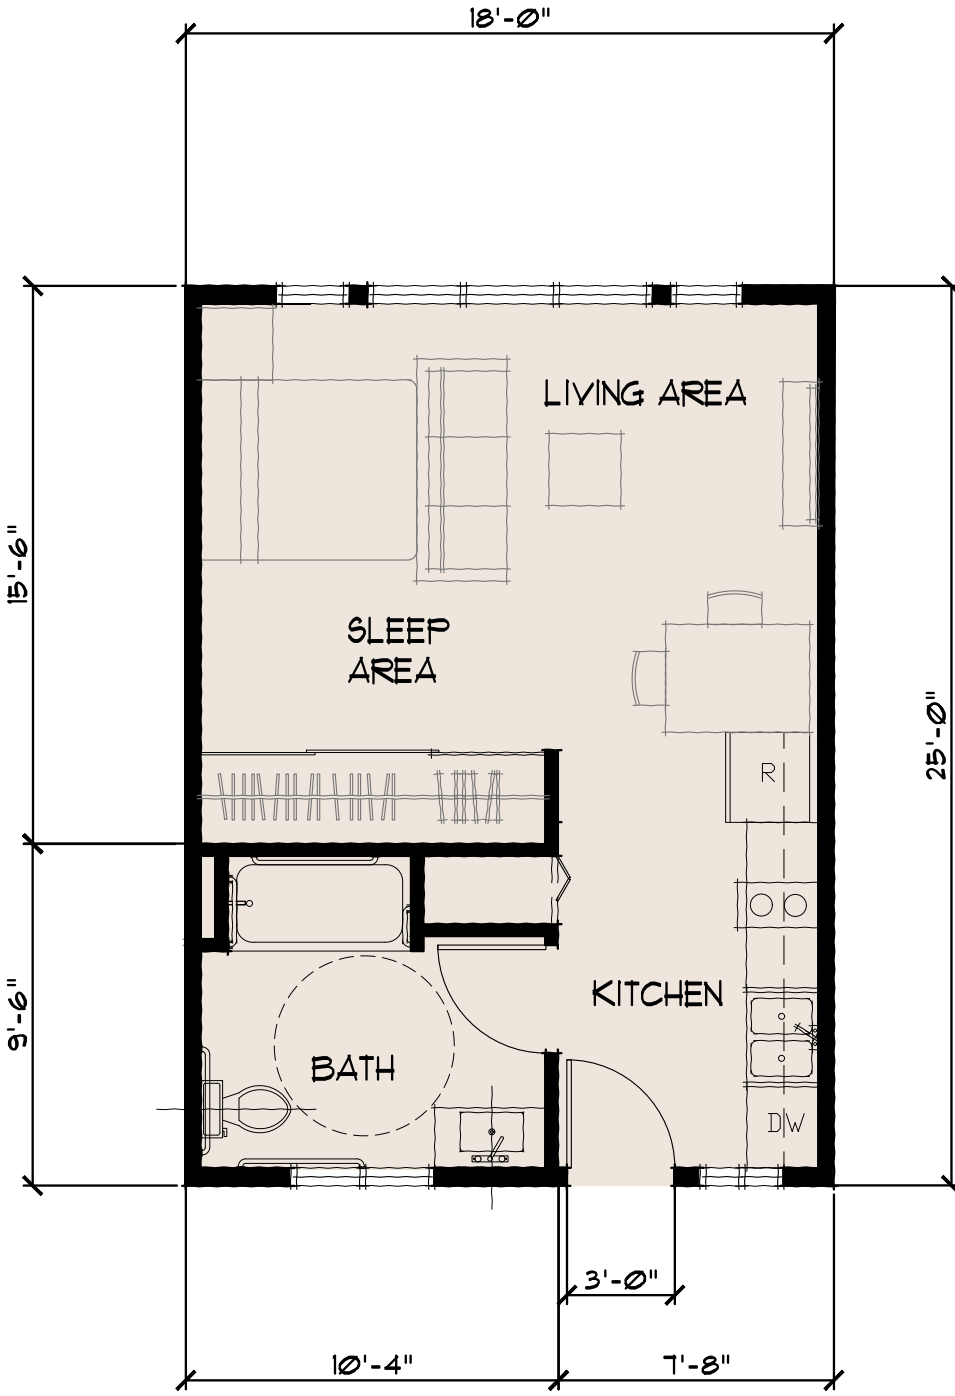


GROSS AREA = 450 S.F.

TYPICAL ENLARGED STUDIO UNIT PLAN 1" = 3/16" 3




GROSS AREA = 564 S.F.

TYPICAL ENLARGED 1-BEDROOM UNIT PLAN 1" = 3/16" 1

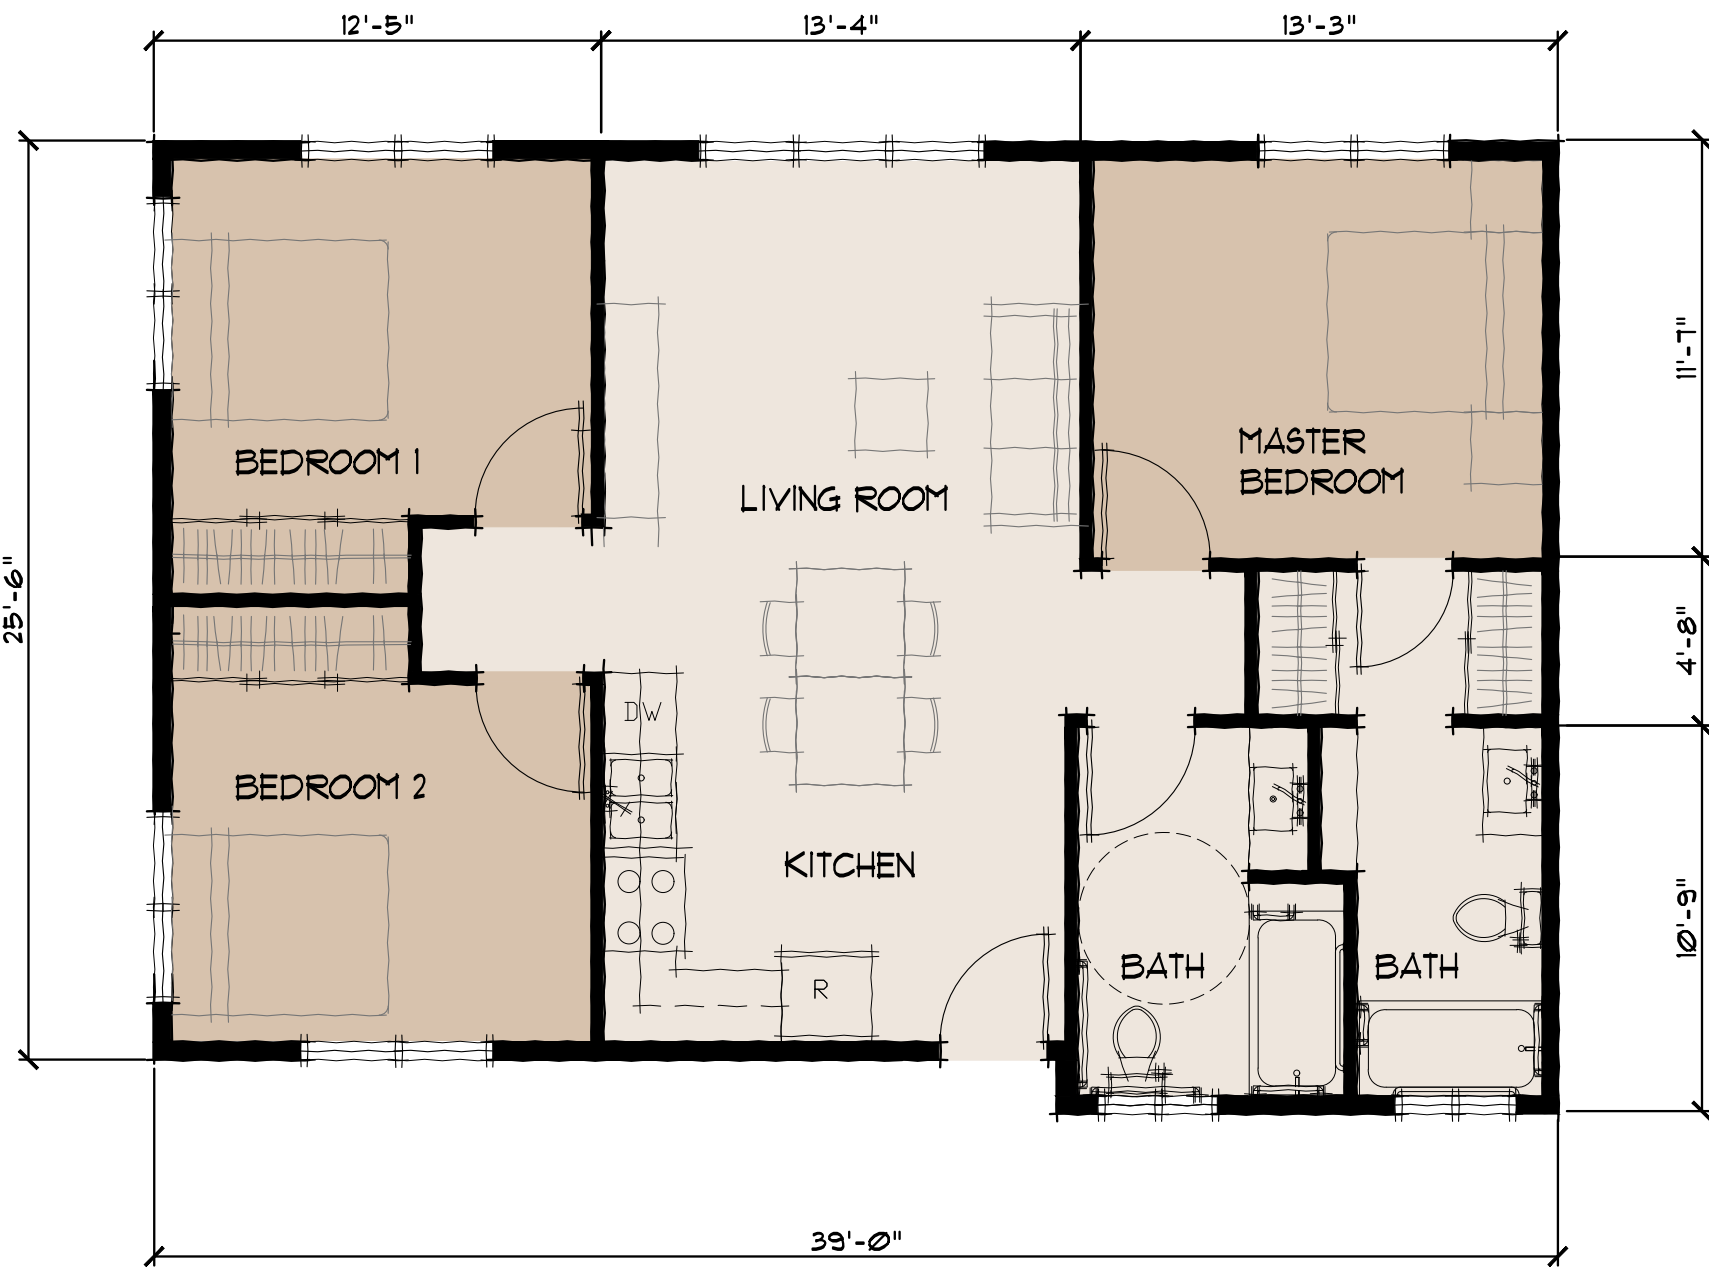

GROSS AREA = 1014 S.F.

TYPICAL ENLARGED 3-BEDROOM UNIT PLAN 1" = 3/16" 6

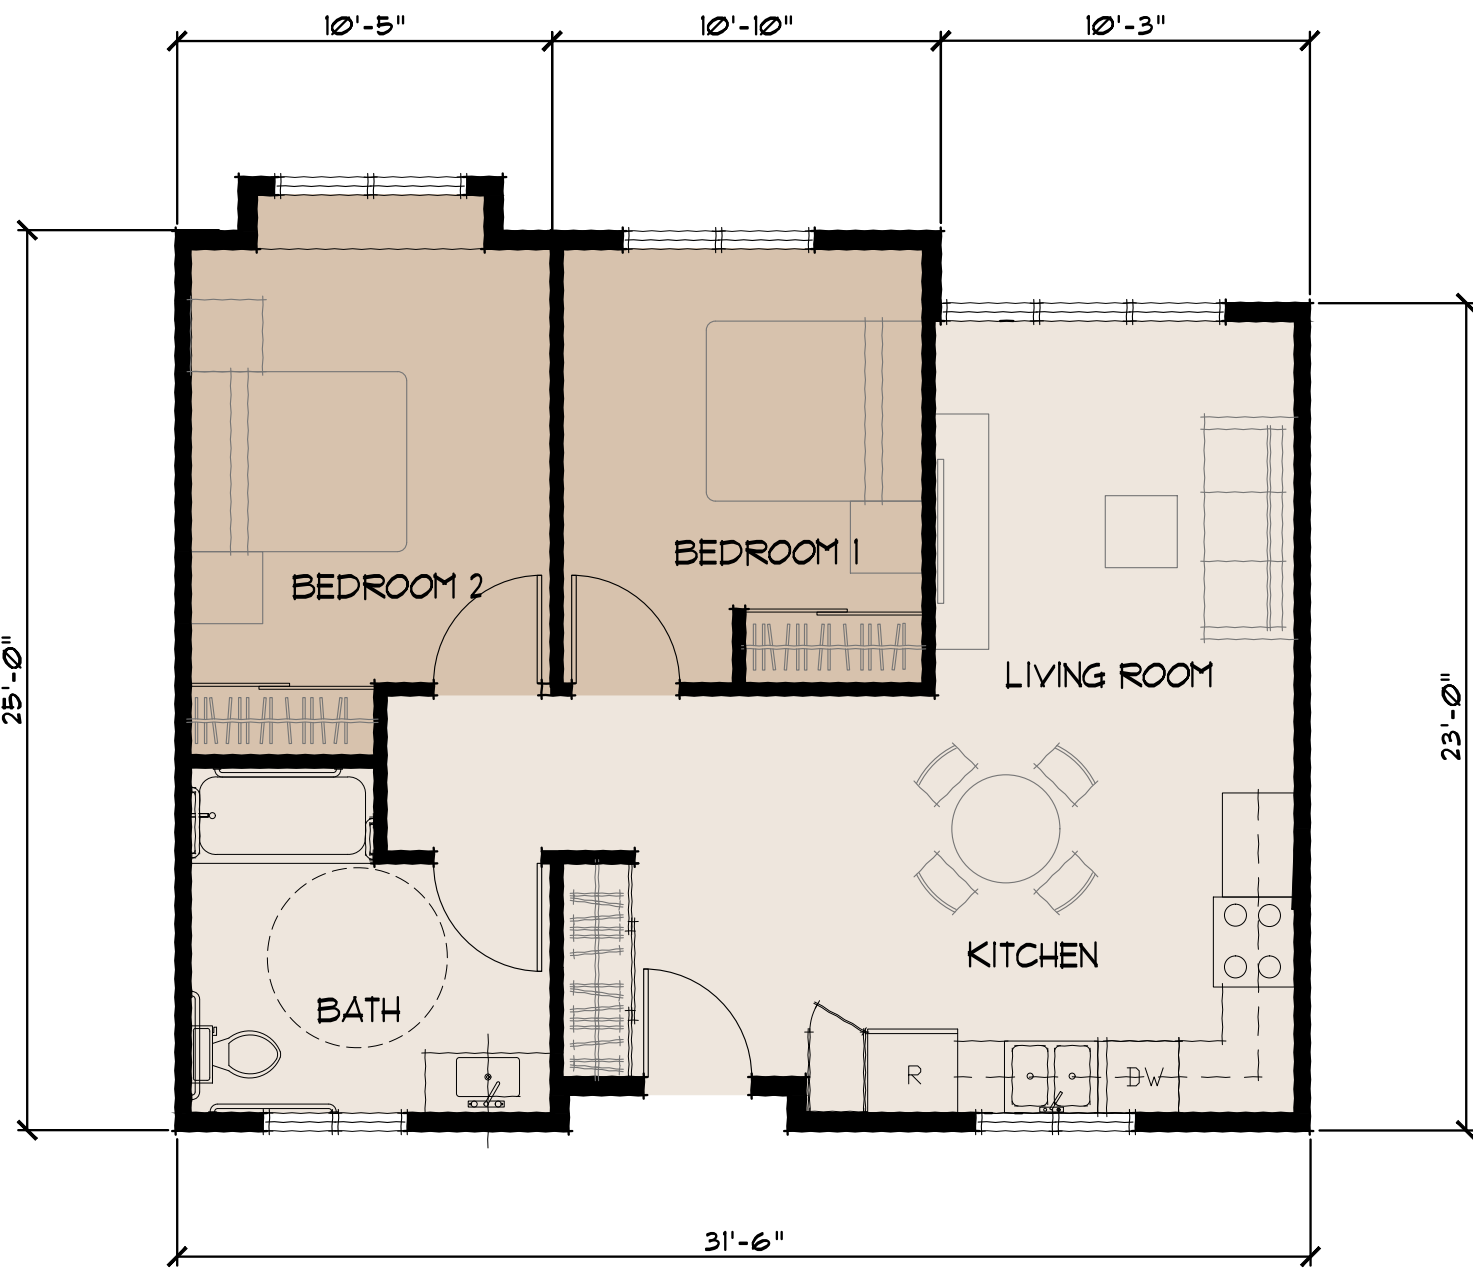

GROSS AREA = 712 S.F.

TYPICAL ENLARGED 2-BEDROOM UNIT PLAN 1" = 3/16" 4



GROSS AREA = 742 S.F.

NOTES:
1-INTERIOR AND EXTERIOR DOORS TO BE 36" MAINTAINING A 32" MIN. CLEAR PASSAGE PER ACCESSIBILITY STANDARDS, TYP.
2-ONE BATHROOM PER UNIT IS ABLE TO BE MANEUVERED IN A WHEELCHAIR PER ACCESSIBILITY STANDARDS, TYP.

TYPICAL ENLARGED 2-BEDROOM UNIT PLAN-CORNER UNIT 1" = 3/16" 2


MARY AVENUE
AFFORDABLE
HOUSING

CHARITIES
HOUSING


MARY AVENUE
CUPERTINO, CALIFORNIA



Ko Architects, Inc.
900 High Street, Suite 1
Palo Alto, CA 94301
p: 650.853.1908

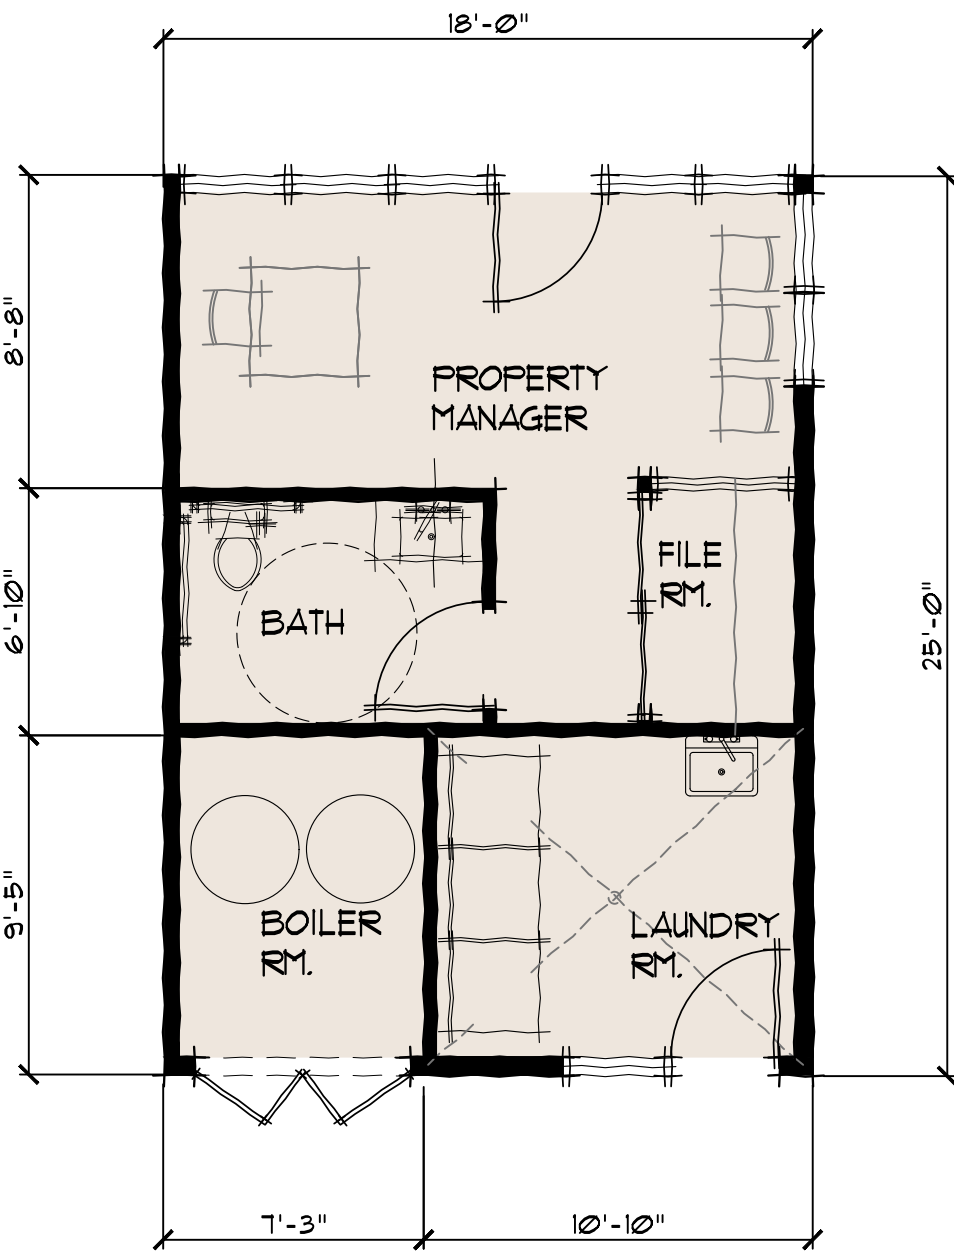

GROSS AREA = 450 S.F.

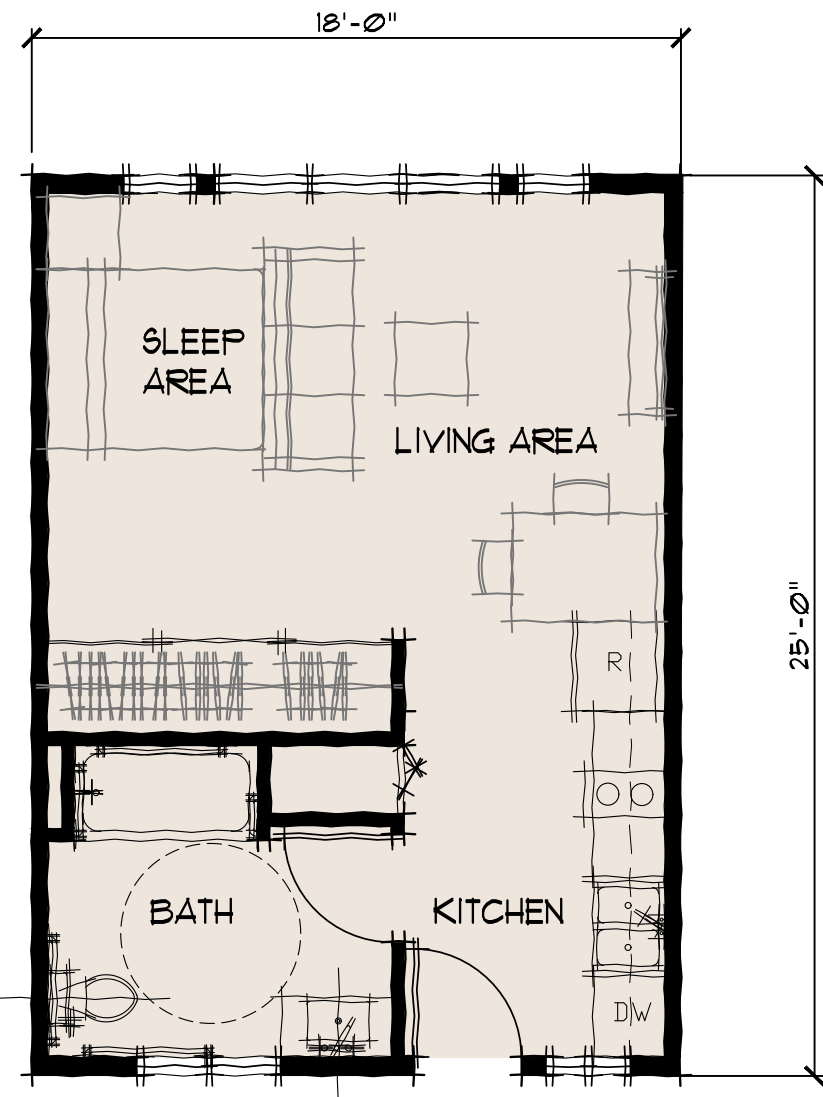

GROSS AREA = 450 S.F.



GROSS AREA = 564 S.F.

ENLARGED PROPERTY MANAGER, BOILER & LAUNDRY ROOM

1" = 3/16"

5

TYPICAL ENLARGED STUDIO UNIT PLAN

1" = 3/16"


3

TYPICAL ENLARGED 1-BEDROOM UNIT PLAN

1" = 3/16"

1

NOTES:
1-INTERIOR AND EXTERIOR DOORS TO BE 36" MAINTAINING A 32" MIN. CLEAR PASSAGE PER ACCESSIBILITY STANDARDS, TYP.
2-ONE BATHROOM PER UNIT IS ABLE TO BE MANEUVERED IN A WHEELCHAIR PER ACCESSIBILITY STANDARDS, TYP.

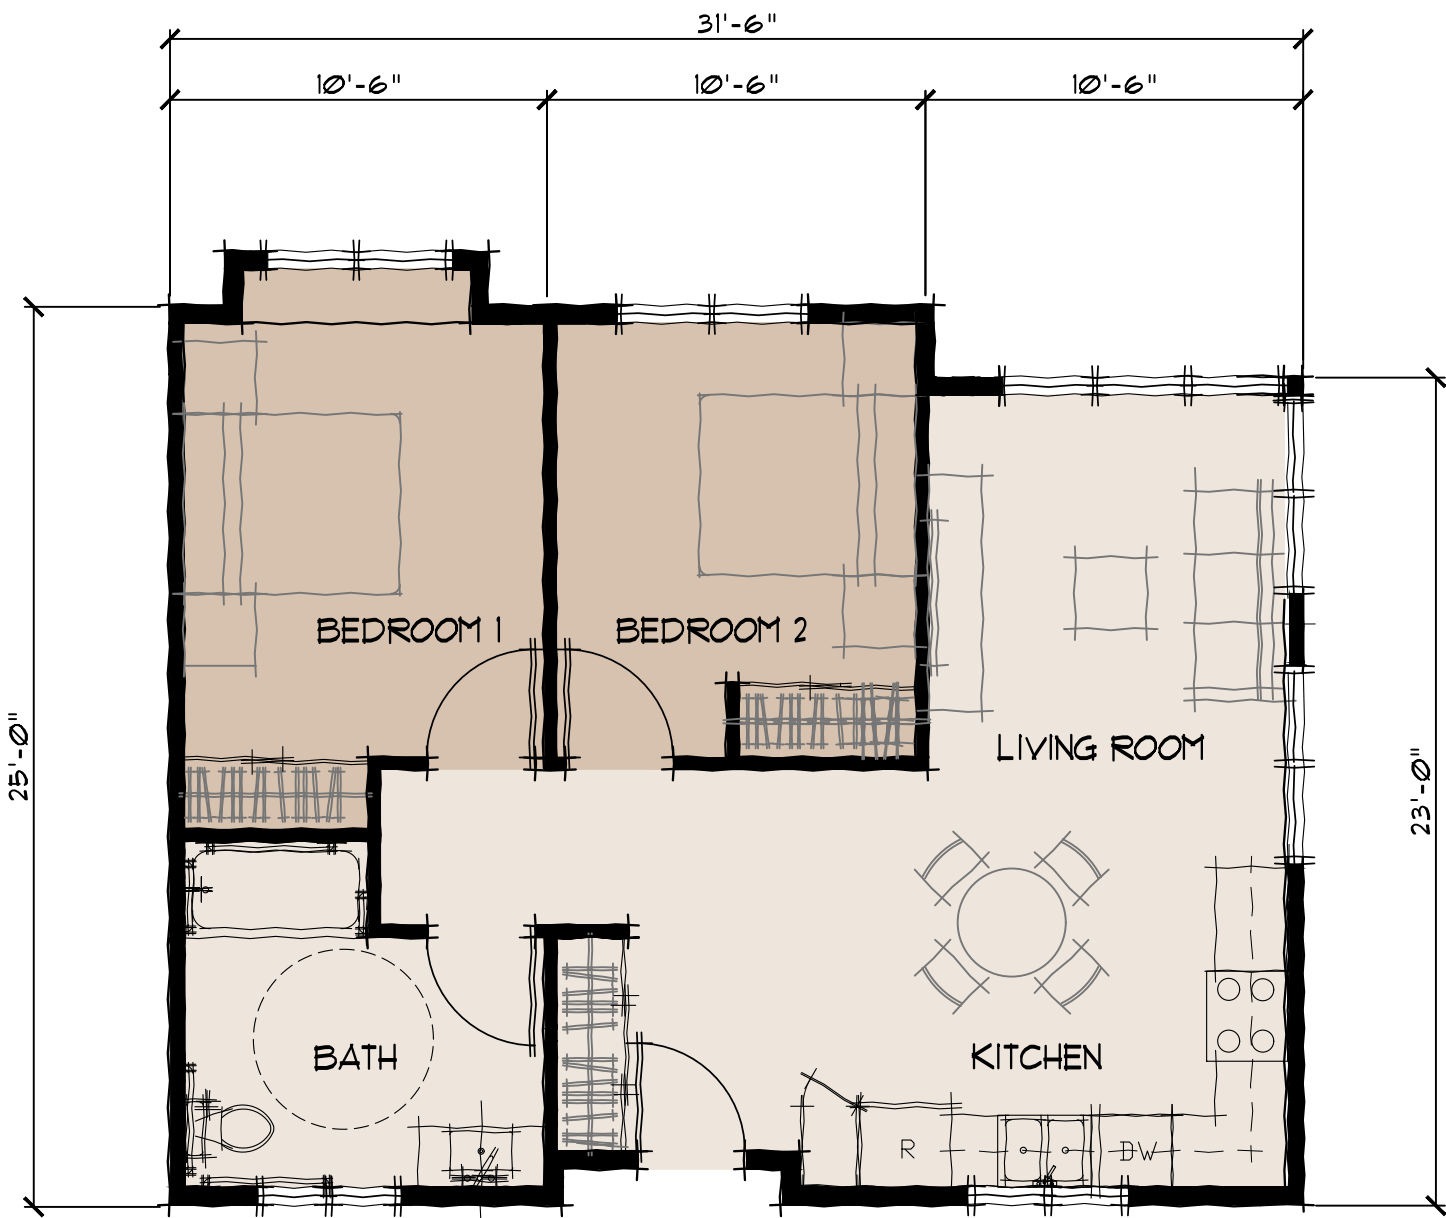

GROSS AREA = 712 S.F.

TYPICAL ENLARGED 2-BEDROOM UNIT PLAN-CORNER UNIT

1" = 3/16"

4




GROSS AREA = 742 S.F.

TYPICAL ENLARGED 2-BEDROOM UNIT PLAN

1" = 3/16"

2

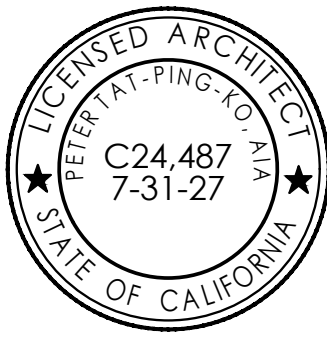


REVISION	

PROJECT NO.	24-403
DATE	JULY 24, 2024
DRAWN BY	RR
SCALE	1" = 3/16"

SHEET
ENLARGED
UNIT PLANS
BUILDING 2
AS3.2

CHARITIES
HOUSING

MARY AVENUE
CUPERTINO, CALIFORNIA

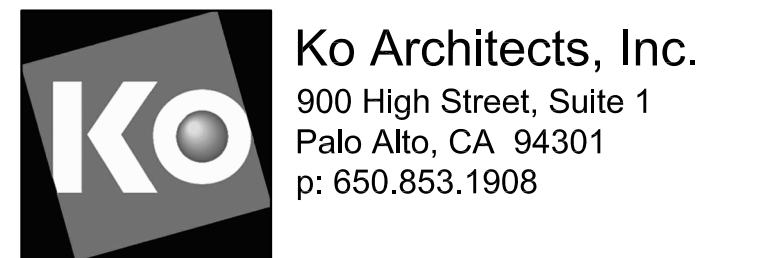

REVISION

PROJECT NO.	24-403
DATE	JULY 24, 2024
DRAWN BY	SD
SCALE	1"=3/32"

EXTERIOR ELEVATIONS BUILDING 1

SHEET

AS5.1


© KO ARCHITECTS INC.




EAST (FRONT) ELEVATION AT MARY AVE	1' = 3/32"	1
------------------------------------	------------	---



WEST (BACK) ELEVATION ALONG HIGHWAY 85 NORTH	1' = 3/32"	2
--	------------	---

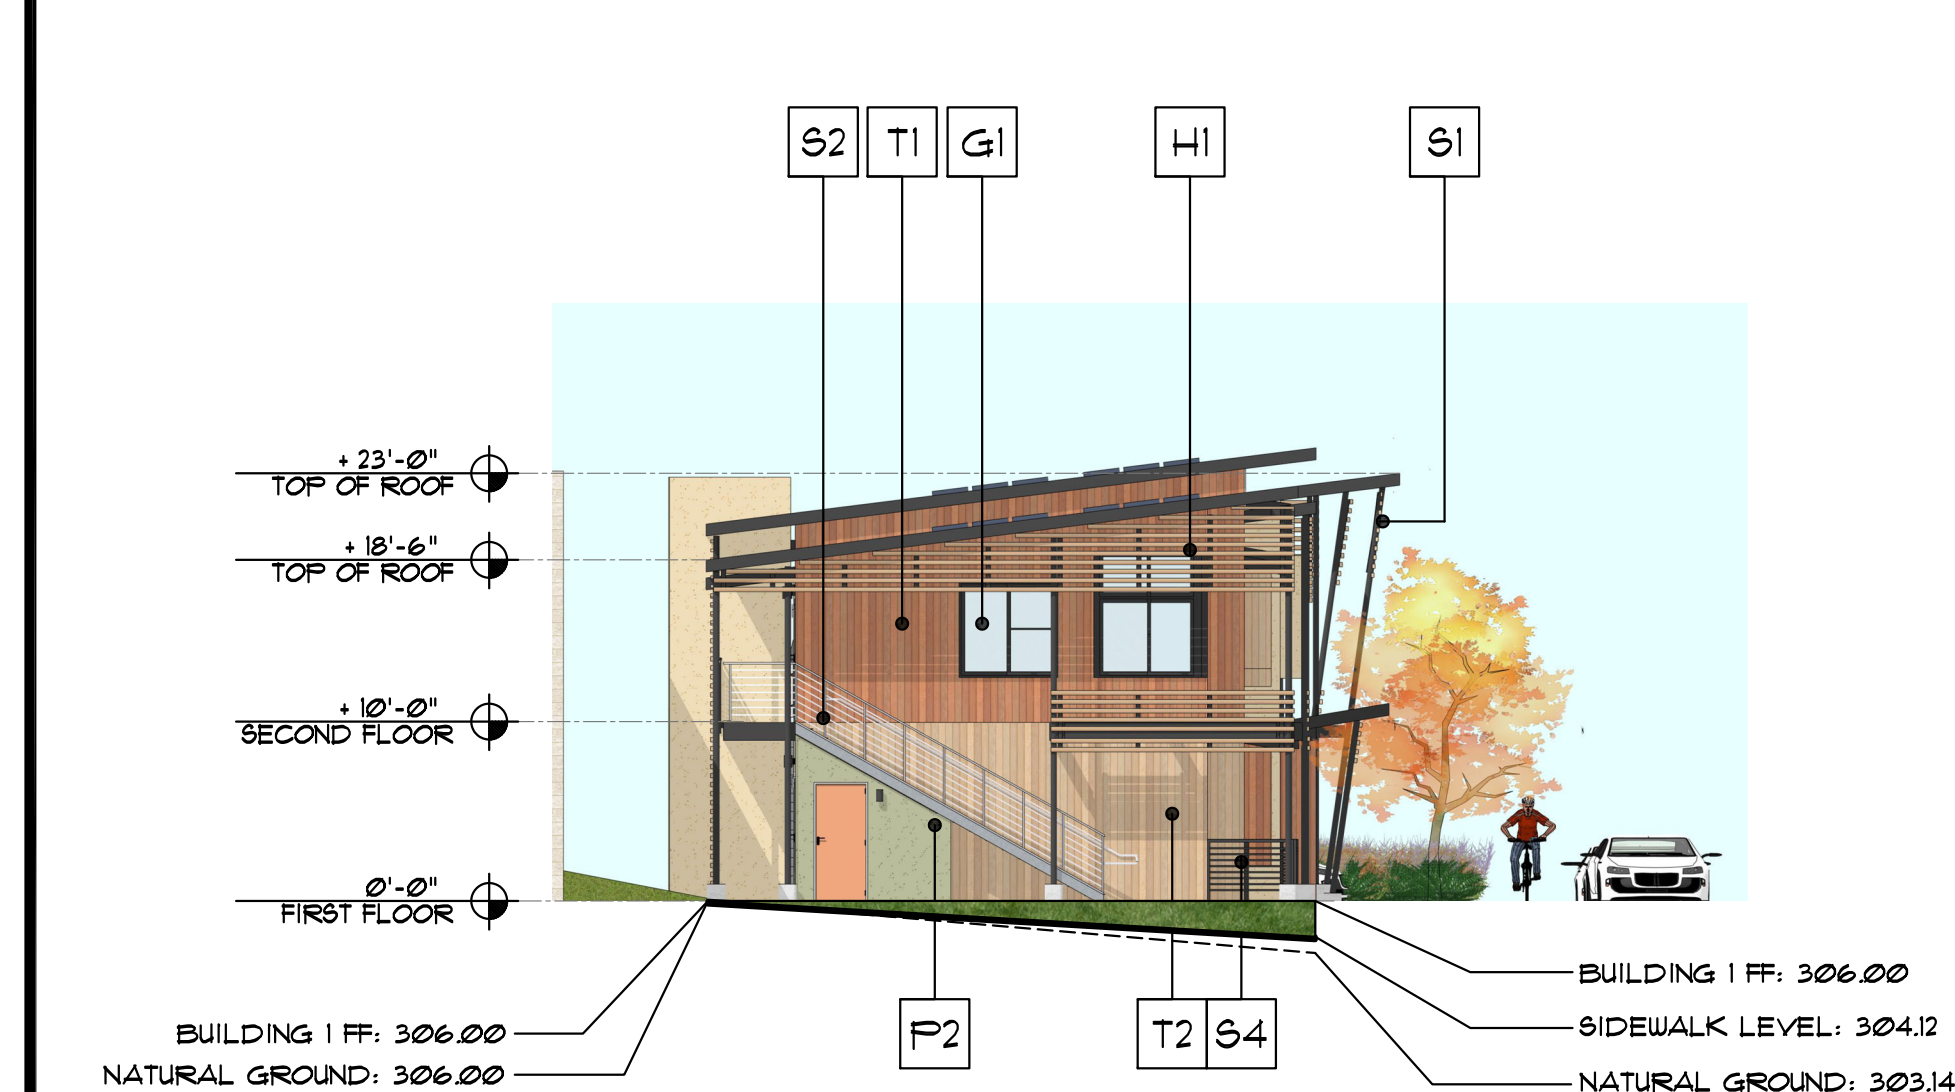

SOUTH ELEVATION	1' = 3/32"	4
-----------------	------------	---

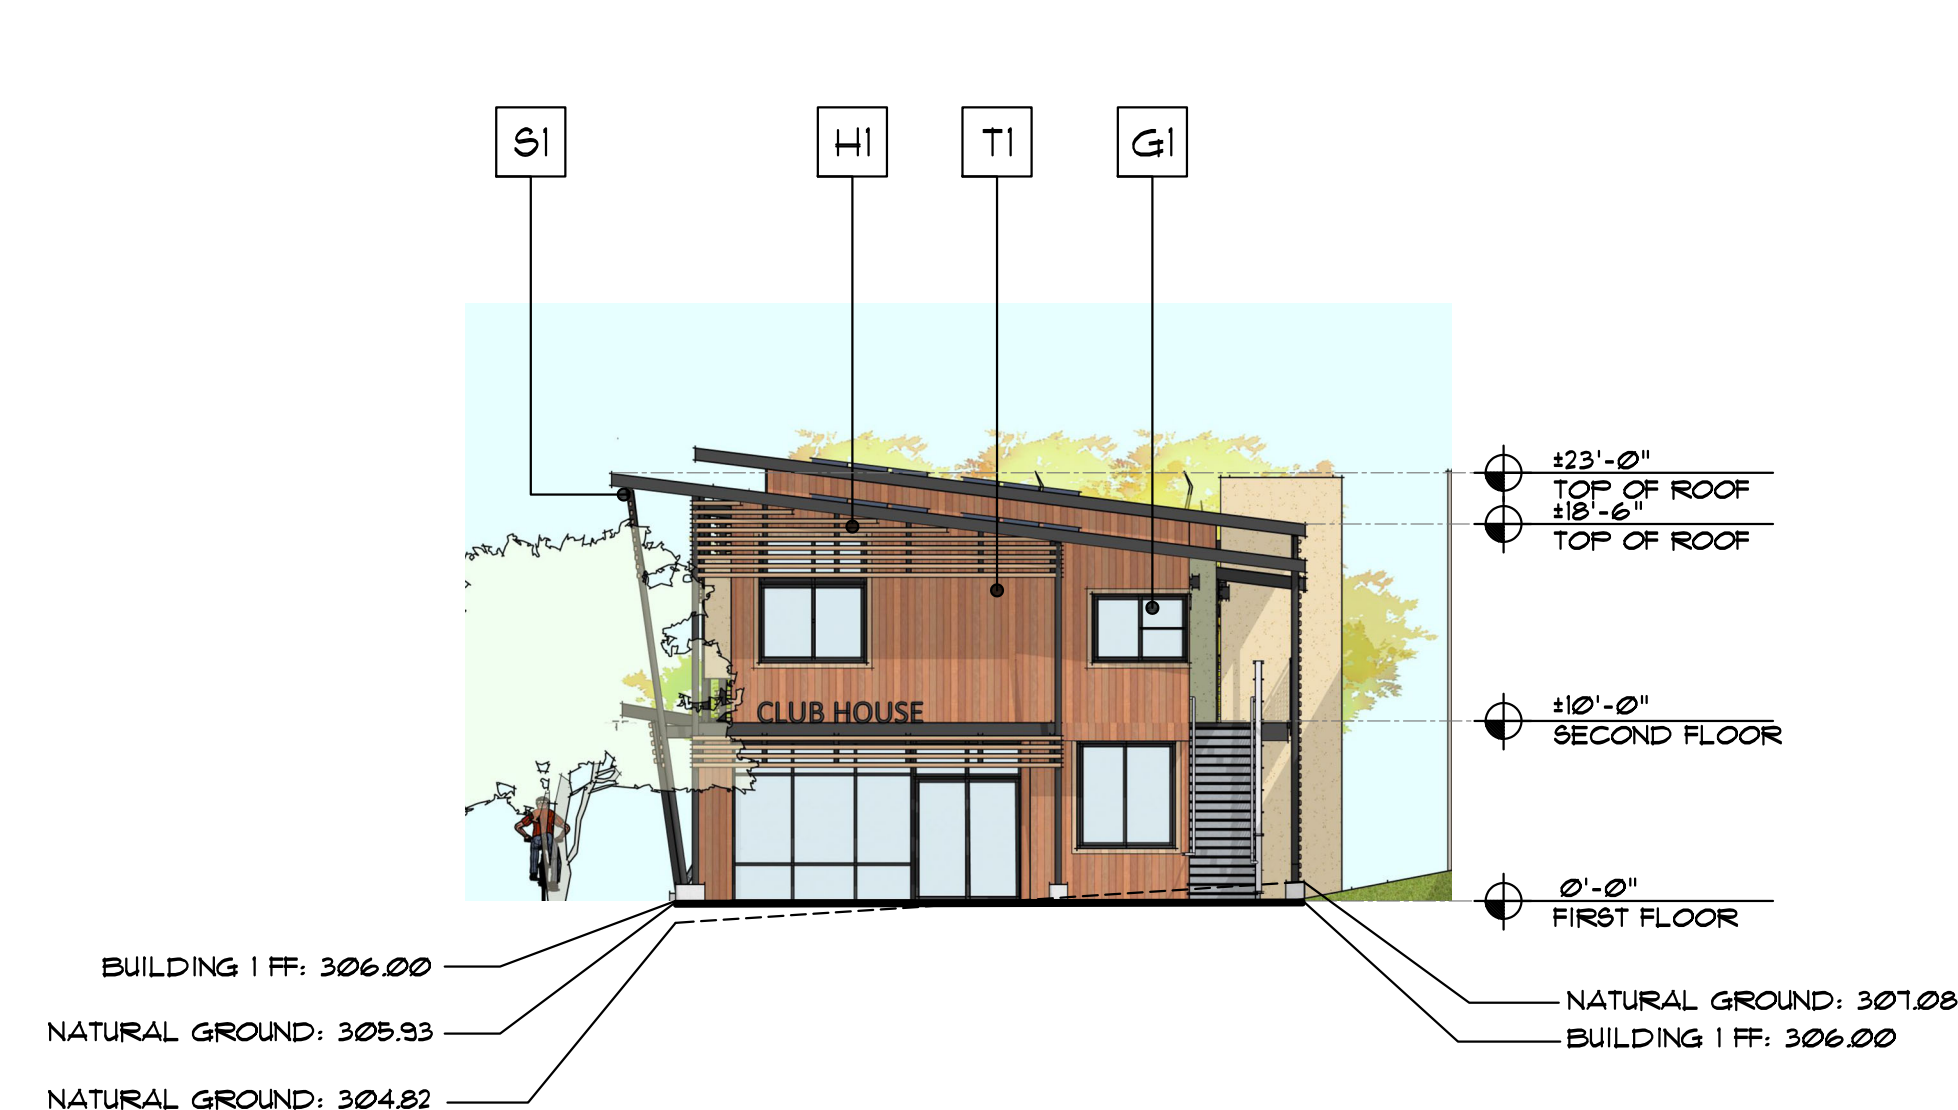

NORTH ELEVATION ADJACENT TO PARKING LOT	1' = 3/32"	3
---	------------	---

- | | |
|----|--|
| P1 | INTERIOR STUCCO ASSEMBLY WITH PAINT FINISH OVER WOOD FRAMED WALLS.
COLOR: LIGHT SAND/BEIGE YELLOW : BM AF-345 |
| P2 | EXTERIOR STUCCO ASSEMBLY WITH A PAINT FINISH OVER WOOD FRAMED WALLS.
COLOR: OLIVE GREEN : BM AF-445 |
| T1 | TRUEXTERIOR COMPOSITE SIDING PANELS OVER WOOD FRAMED WALLS.
COLOR: REDWOOD |
| T2 | TRUEXTERIOR COMPOSITE SIDING PANELS OVER WOOD FRAMED WALLS.
COLOR: CEDAR WOOD |
| T3 | TRUEXTERIOR COMPOSITE CEILING PANELS.
COLOR: CEDAR WOOD |
| R1 | SINGLE-PLY PVC MEMBRANE ROOFING SYSTEM, DRAIN TO GUTTERS.
COLOR: LIGHT GREY/WHITE : BM OC-52 |
| R2 | ROOF-MOUNTED SOLAR PANELS |
| H1 | HORIZONTAL LATTICE ELEMENT BORAL TRUEXTERIOR COMPOSITE MATERIAL FOR SUN SCREEN.
COLOR: CEDAR WOOD |
| H2 | HORIZONTAL TRELLIS ELEMENT BORAL TRUEXTERIOR COMPOSITE MATERIAL FOR ENTRYWAY SCREEN.
COLOR: CEDAR WOOD |
| G1 | CLEAR GLASS WINDOW SET IN VPI VINYL FRAMES.
COLOR: DARK BRONZE |
| G2 | 18" BAY WINDOWS
COLOR: DARK BRONZE |
| S1 | ROUND 4" DIAMETER STEEL TUBE COLUMN, TYPICAL.
COLOR: DARK BRONZE |
| S2 | CONCRETE EXIT STAIR WITH METAL FRAME GUARDRAILS.
COLOR: DARK BRONZE |
| S3 | 42" HIGH METAL FRAME GUARDRAIL, AT SECOND FLOOR BREEZEWAY. TYPICAL PAINT FINISH.
COLOR: DARK BRONZE |
| S4 | METAL FARMED PATIO ENCLOSURE WITH PAINT FINISH.
COLOR: DARK BRONZE |

EXTERIOR FINISH MATERIAL & COLOR LEGEND

—

MARY AVENUE
AFFORDABLE
HOUSING

CHARITIES
HOUSING

MARY AVENUE
CUPERTINO, CALIFORNIA



Ko Architects, Inc.
900 High Street, Suite 1
Palo Alto, CA 94301
p: 650.853.1908




REVISION	
PROJECT NO. 24-403	
DATE	JULY 24, 2024
DRAWN BY	SD
SCALE	1"=3/32"

BUILDING 1 SHEET
ELEVATIONS
BIRD SAFE REQUIREMENTS
AS5.1A




EAST (FRONT) ELEVATION AT MARY AVE

1' = 3/32" 1

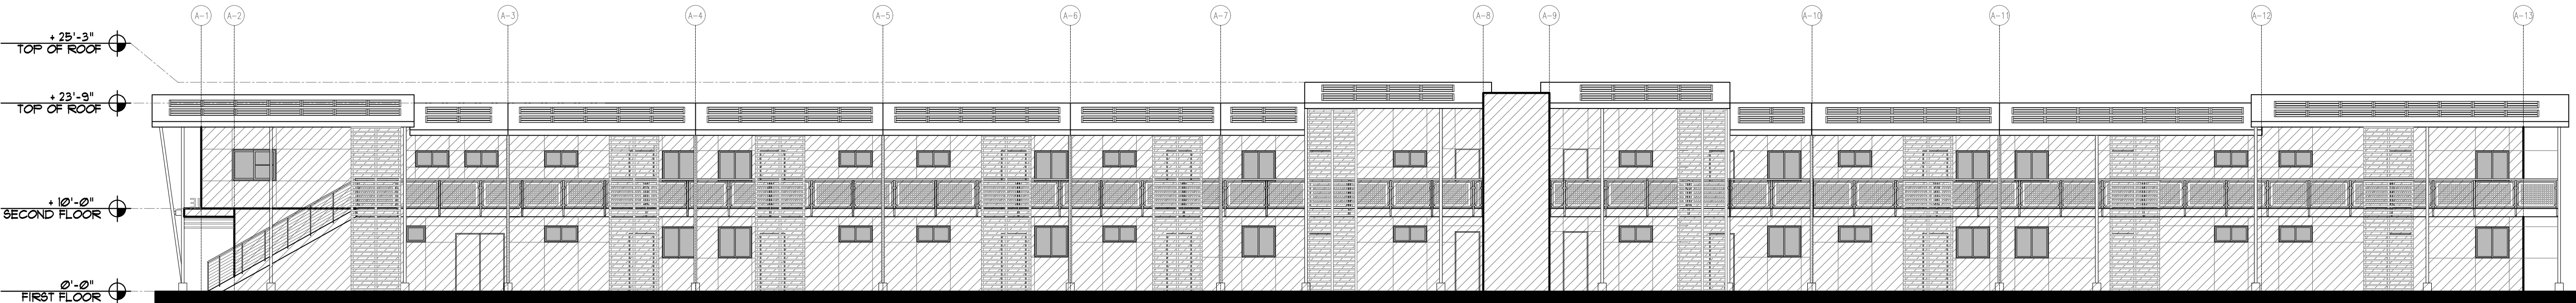


WEST (BACK) ELEVATION ALONG HIGHWAY 85 NORTH

1' = 3/32" 2

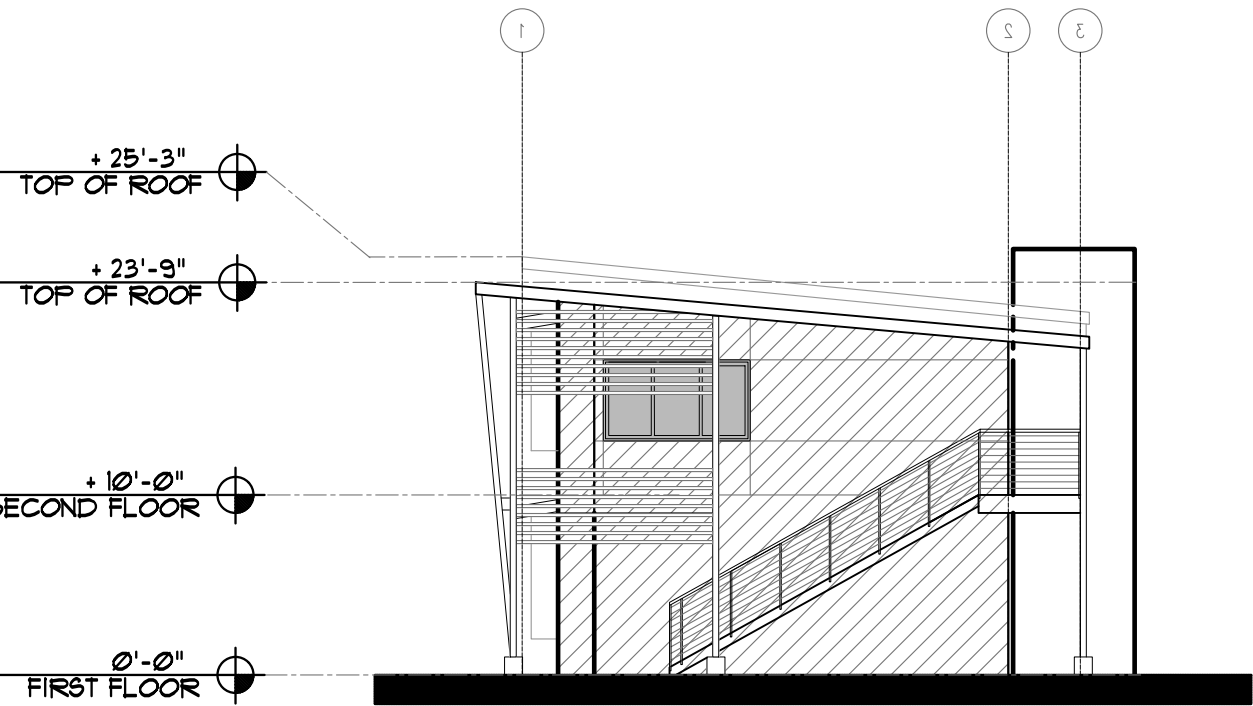

NORTH (SIDE) ELEVATION

1' = 3/32" 4

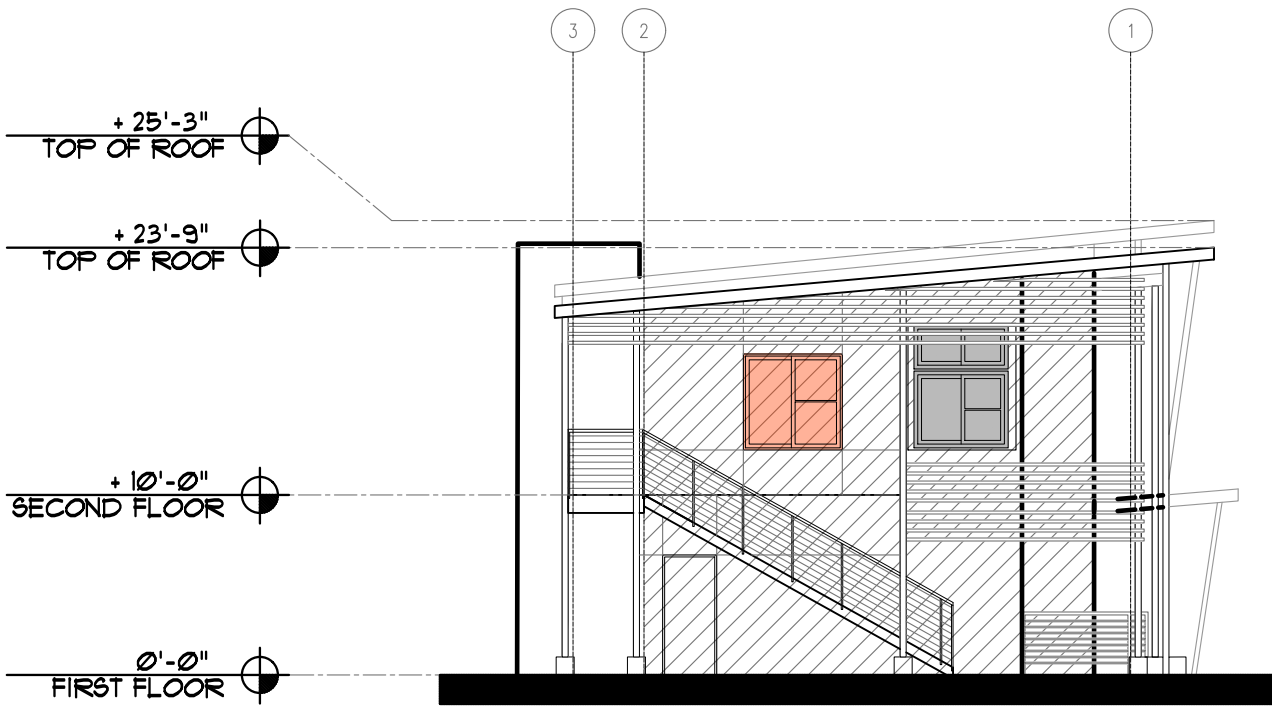

SOUTH (SIDE) ELEVATION

1' = 3/32" 3

EAST ELEVATION				NORTH ELEVATION			
BELOW 60'				BELOW 60'			
	WALL AREA	596.1	SF		WALL AREA	534	SF
	10%	596.1	SF ALLOWABLE		10%	534	SF ALLOWABLE
	TOTAL GLAZED AREA	2192	SF		TOTAL GLAZED AREA	64.3	SF
	UNTREATED GLAZED AREA	570	SF		UNTREATED GLAZED AREA	35	SF
	TREATED GLAZED AREA	1562	SF		TREATED GLAZED AREA	29.3	SF
WEST ELEVATION				SOUTH ELEVATION			
BELOW 60'				BELOW 60'			
	WALL AREA	5493	SF		WALL AREA	491	SF
	10%	549.3	SF ALLOWABLE		10%	49.1	SF ALLOWABLE
	TOTAL GLAZED AREA	434.5	SF		TOTAL GLAZED AREA	37.1	SF
	UNTREATED GLAZED AREA	434.5	SF		UNTREATED GLAZED AREA	37.1	SF
	TREATED GLAZED AREA	N/A	SF		TREATED GLAZED AREA	N/A	SF

FENESTRATION AND GLASS REQUIREMENTS
FACADES OF ALL PROJECTS SUBJECT TO BIRD-SAFE DEVELOPMENT REQUIREMENTS SHALL HAVE NO MORE THAN 10% OF THE SURFACE AREA OF THE FACADE BE UNTREATED GLASS BETWEEN THE GROUND AND 60 FEET ABOVE GROUND.

THE PROJECT PROPOSES ADDING A DECORATIVE FILM BY SOLYX GLASS FINISHES (9X-BSFY BIRD SAFETY FILM - VERTICAL) TO PROVIDE VISUAL CUES AND REDUCE THE LIKELIHOOD OF BIRD COLLISIONS. GLASS TREATMENTS MUST HAVE HIGH COLOR CONTRAST WITH THE GLASS AND BE APPLIED TO THE OUTERMOST SURFACE.

BIRD-SAFE DESIGN REQUIREMENTS:

1. AVOID THE FUNNELING OF FLIGHT PATHS ALONG BUILDINGS OR TREES TOWARDS A BUILDING FACADE.
2. AVOID USE OF HIGHLY REFLECTIVE GLASS OR HIGHLY TRANSPARENT GLASS.
3. NOT INCLUDE SKYWAYS OR WALKWAYS, BALCONIES, FREESTANDING WALLS, OR BUILDING CORNERS MADE OF UNTREATED GLASS OR OTHER TRANSPARENT MATERIALS, OR ANY OTHER DESIGN ELEMENTS THAT ARE UNTREATED AND THROUGH WHICH TREES, LANDSCAPE AREAS, WATER FEATURES OR THE SKY ARE VISIBLE FROM THE EXTERIOR OR FROM ONE SIDE OF THE TRANSPARENT ELEMENT TO THE OTHER.

CALIFORNIA BUILDING CODE. ALL WINDOWS, DOORS, OR OTHER FEATURES MUST COMPLY WITH THE REQUIREMENTS OF THE CALIFORNIA BUILDING CODE. SHOULD A CONFLICT EXIST WITH THE PROVISIONS OF THIS CHAPTER, THE STANDARDS IN THE CALIFORNIA BUILDING CODE SHALL PREVAIL.

BIRD SAFE GLAZING CALCULATION

- -

GENERAL NOTES

- -

MARY AVENUE
AFFORDABLE
HOUSING

CHARITIES
HOUSING

MARY AVENUE
CUPERTINO, CALIFORNIA



Ko Architects, Inc.
900 High Street, Suite 1
Palo Alto, CA 94301
p: 650.853.1908



REVISION	
PROJECT NO.	24-403
DATE	JULY 24, 2024
DRAWN BY	RR
SCALE	1"=3/32"

SHEET

BUILDING
ELEVATIONS
BUILDING 2

© KO ARCHITECTS INC.



EAST (FRONT) ELEVATION AT MARY AVENUE

1' = 3/32" 1



WEST (BACK) ELEVATION AT HIGHWAY 85 NORTH

1' = 3/32" 2



SOUTH ELEVATION ADJACENT TO PARKING LOT

1' = 3/32" 4



NORTH ELEVATION ADJACENT TO DOG PARK

1' = 3/32" 3

- P1 EXTERIOR STUCCO ASSEMBLY WITH PAINT FINISH OVER WOOD FRAMED WALLS. COLOR: LIGHT SAND/BEIGE YELLOW : BM AF-345
- P2 EXTERIOR STUCCO ASSEMBLY WITH A PAINT FINISH OVER WOOD FRAMED WALLS. COLOR: OLIVE GREEN : BM AF-445
- T1 TRUEXTERIOR COMPOSITE SIDING PANELS OVER WOOD FRAMED WALLS. COLOR: REDWOOD
- T2 TRUEXTERIOR COMPOSITE SIDING PANELS OVER WOOD FRAMED WALLS. COLOR: CEDAR WOOD
- T3 TRUEXTERIOR COMPOSITE CEILING PANELS. COLOR: CEDAR WOOD
- R1 SINGLE-PLY PVC MEMBRANE ROOFING SYSTEM, DRAIN TO GUTTERS. COLOR: LIGHT GREY/WHITE : BM OC-52
- R2 ROOF-MOUNTED SOLAR PANELS
- H1 HORIZONTAL LATTICE ELEMENT BORAL TRUEXTERIOR COMPOSITE MATERIAL FOR SUN SCREEN. COLOR: CEDAR WOOD
- H2 HORIZONTAL TRELLIS ELEMENT BORAL TRUEXTERIOR COMPOSITE MATERIAL FOR ENTRYWAY SCREEN. COLOR: CEDAR WOOD
- G1 CLEAR GLASS WINDOW SET IN VPI VINYL FRAMES. COLOR: DARK BRONZE
- G2 18" POPOUT BAY WINDOWS, CLEAR GLASS SET IN VPI VINYL FRAMES. COLOR: DARK BRONZE
- S1 ROUND 4" DIAMETER STEEL TUBE COLUMN, TYPICAL. COLOR: DARK BRONZE
- S2 CONCRETE EXIT STAIR WITH METAL FRAME GUARDRAILS. COLOR: DARK BRONZE
- S3 42" HIGH METAL FRAME GUARDRAIL, AT SECOND FLOOR BREEZEWAY. TYPICAL PAINT FINISH. COLOR: DARK BRONZE
- S4 METAL FARMED PATIO ENCLOSURE WITH PAINT FINISH. COLOR: DARK BRONZE

EXTERIOR FINISH MATERIAL & COLOR LEGEND


- -

CHARITIES HOUSING

MARY AVENUE
CUPERTINO, CALIFORNIA



Ko Architects, Inc.
900 High Street, Suite 1
Palo Alto, CA 94301
p: 650.853.1908

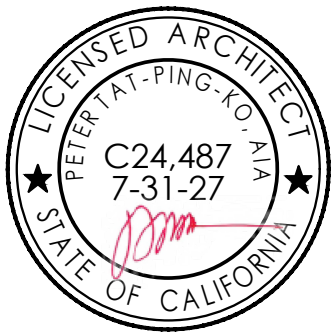

REVISION

PROJECT NO. 24-40

DATE JULY 24, 2024

DRAWN BY RR

SCALE $1" = 3/32"$

BUILDING 2 ELEVATIONS BIRD SAFE REQUIREMENT


SHEET

AS5.2A


© KO ARCHITECTS INC.




EAST (FRONT) ELEVATION AT MARY AVENUE	1' = 3/32"	1
---------------------------------------	------------	---

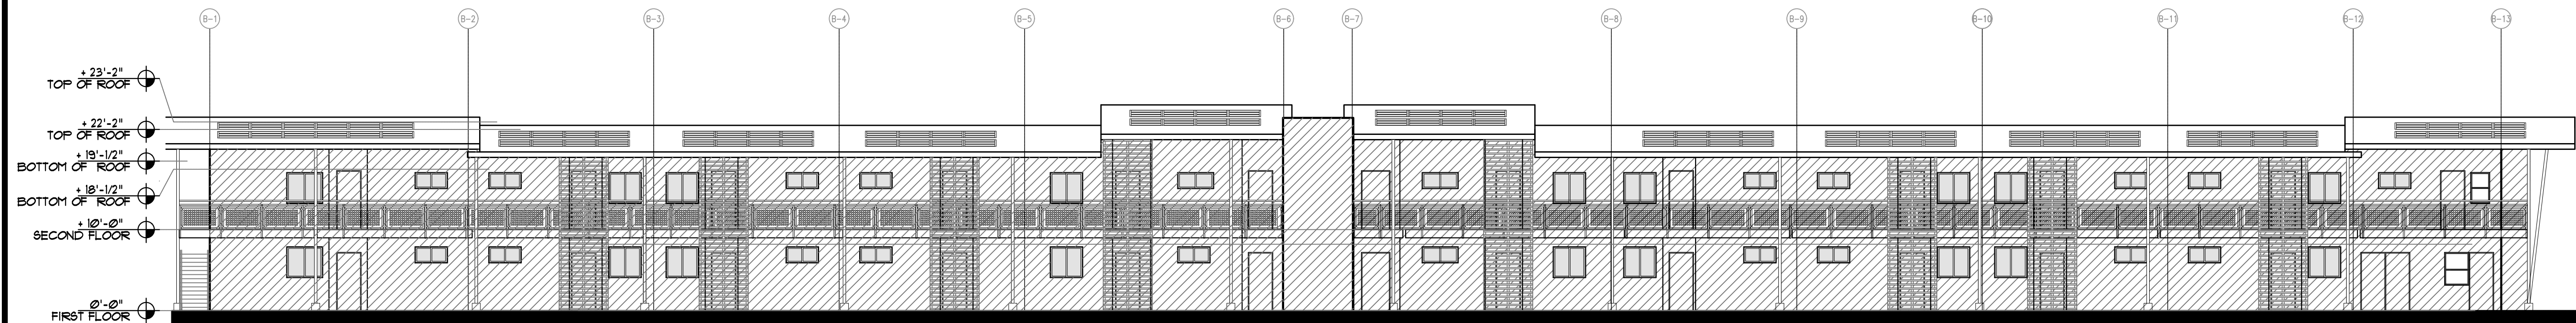

WEST (BACK) ELEVATION AT HIGHWAY 85 NORTH	1' = 3/32"	2
---	------------	---

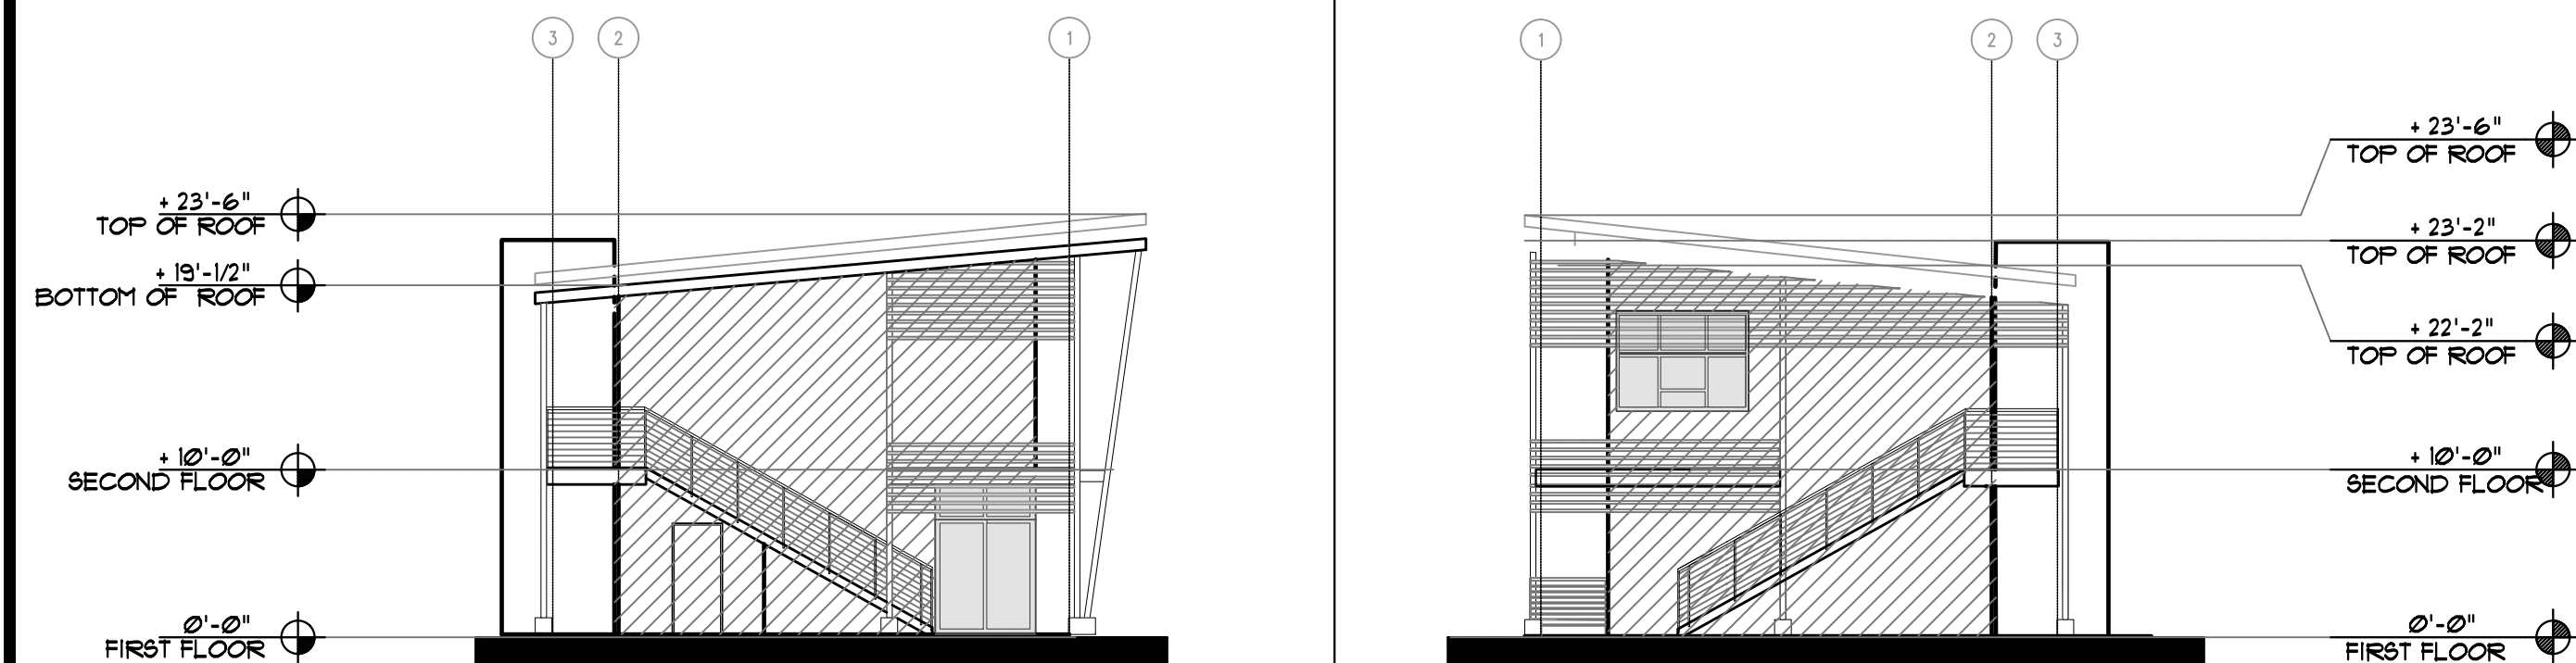

SOUTH (SIDE) ELEVATION	1' = 3/32"	4
------------------------	------------	---

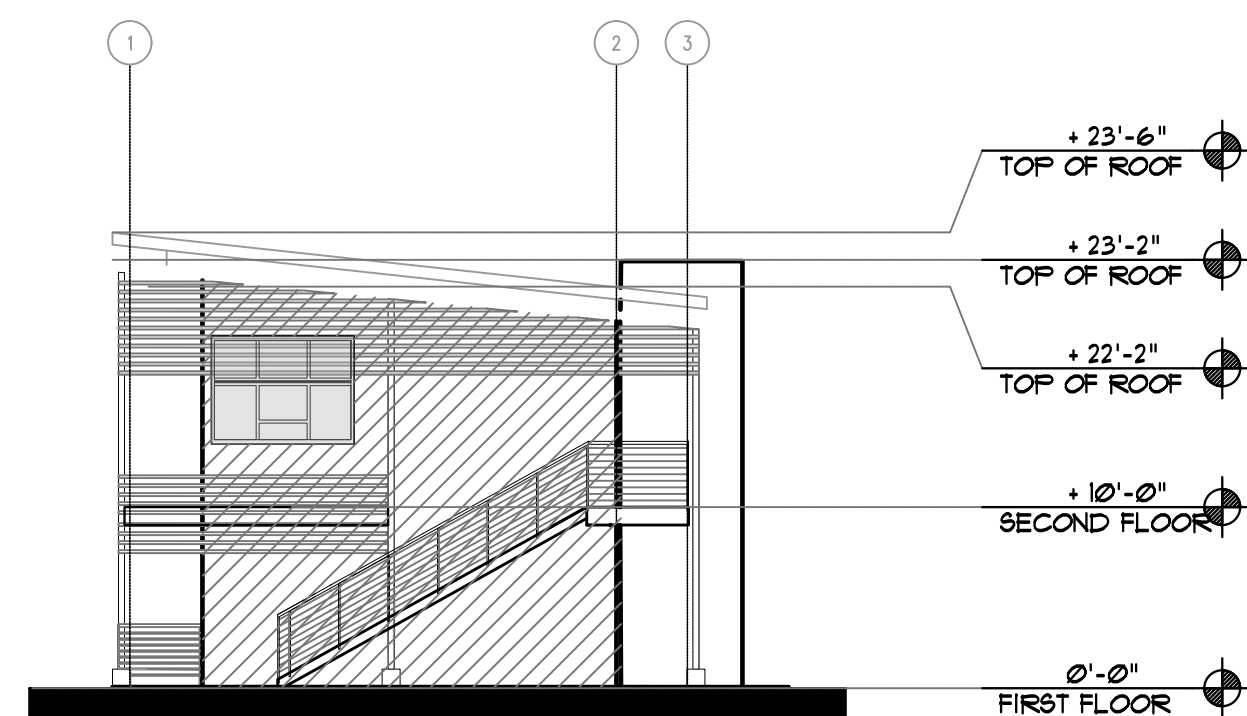

NORTH (SIDE) ELEVATION	1' = 3/32"	3
------------------------	------------	---

EAST ELEVATION				NORTH ELEVATION			
BELOW 60'				BELOW 60'			
	WALL AREA	6330	SF		WALL AREA	498	SF
	10%	633	SF ALLOWABLE		10%	498	SF ALLOWABLE
	TOTAL GLAZED AREA	2203	SF		TOTAL GLAZED AREA	47	SF
	UNTREATED GLAZED AREA	623	SF		UNTREATED GLAZED AREA	47	SF
	TREATED GLAZED AREA	1660	SF		TREATED GLAZED AREA	N/A	SF
EAST ELEVATION				NORTH ELEVATION			
BELOW 60'				BELOW 60'			
	WALL AREA	5457	SF		WALL AREA	540	SF
	10%	545.7	SF ALLOWABLE		10%	54	SF ALLOWABLE
	TOTAL GLAZED AREA	392	SF		TOTAL GLAZED AREA	54	SF
	UNTREATED GLAZED AREA	392	SF		UNTREATED GLAZED AREA	54	SF
	TREATED GLAZED AREA	N/A	SF		TREATED GLAZED AREA	N/A	SF

19.02.0330 BIRD-SAFE DEVELOPMENT REQUIREMENTS.

FENESTRATION AND GLASS REQUIREMENTS

FACADES OF ALL PROJECTS SUBJECT TO BIRD-SAFE DEVELOPMENT REQUIREMENTS SHALL HAVE NO MORE THAN 10% OF THE SURFACE AREA OF THE FACADE BE UNTREATED GLASS BETWEEN THE GROUND AND 60 FEET ABOVE GROUND.

THE PROJECT PROPOSES ADDING A DECORATIVE FILM BY SOLYX GLASS FINISHES (6X-BB9Y BIRD SAFETY FILM - VERTICAL) TO PROVIDE VISUAL CUES AND REDUCE THE LIKELIHOOD OF BIRD COLLISIONS. GLASS TREATMENTS MUST HAVE HIGH COLOR CONTRAST WITH THE GLASS AND BE APPLIED TO THE OUTERMOST SURFACE.

BIRD-SAFE DESIGN REQUIREMENTS:

1. AVOID THE FANGLING OF LIGHT PATHS ALONG BUILDINGS OR TREES AND PROVIDE A BUILDING FACADE.
2. AVOID USE OF HIGHLY REFLECTIVE GLASS OR HIGHLY TRANSPARENT GLASS.
3. NOT INCLUDE SKYWAYS OR WALKWAYS, BALCONIES, FREESTANDING WALLS, OR BUILDING CORNERS MADE OF UNTREATED GLASS OR OTHER TRANSPARENT MATERIALS, OR ANY OTHER DESIGN ELEMENTS THAT ARE UNTREATED AND THROUGH WHICH TREES, LANDSCAPE AREAS, WATER FEATURES OR THE SKY ARE VISIBLE FROM THE EXTERIOR OR FROM ONE SIDE OF THE TRANSFERRED ELEMENT TO THE OTHER.

CALIFORNIA BUILDING CODE, ALL WINDOWS OR OTHER FEATURES MUST COMPLY WITH THE REQUIREMENTS OF THE CALIFORNIA BUILDING CODE. SHOULD A CONFLICT EXIST WITH THE PROVISIONS OF THIS CHAPTER, THE STANDARDS IN THE CALIFORNIA BUILDING CODE SHALL PREVAIL.

BIRD SAFE GLAZING LEGEND	-	-
--------------------------	---	---

GENERAL NOTES	-	-
---------------	---	---

MARY AVENUE
AFFORDABLE
HOUSING

CHARITIES
HOUSING

MARY AVENUE
CUPERTINO, CALIFORNIA



Ko Architects, Inc.
900 High Street, Suite 1
Palo Alto, CA 94301
p: 650.853.1908



REVISION	


PROJECT NO.	24-403
DATE	JULY 24, 2024
DRAWN BY	SD
SCALE	

PROPOSED
SITE
SECTIONS
BUILDING 1


SHEET

AS6.1.1


© KO ARCHITECTS INC.

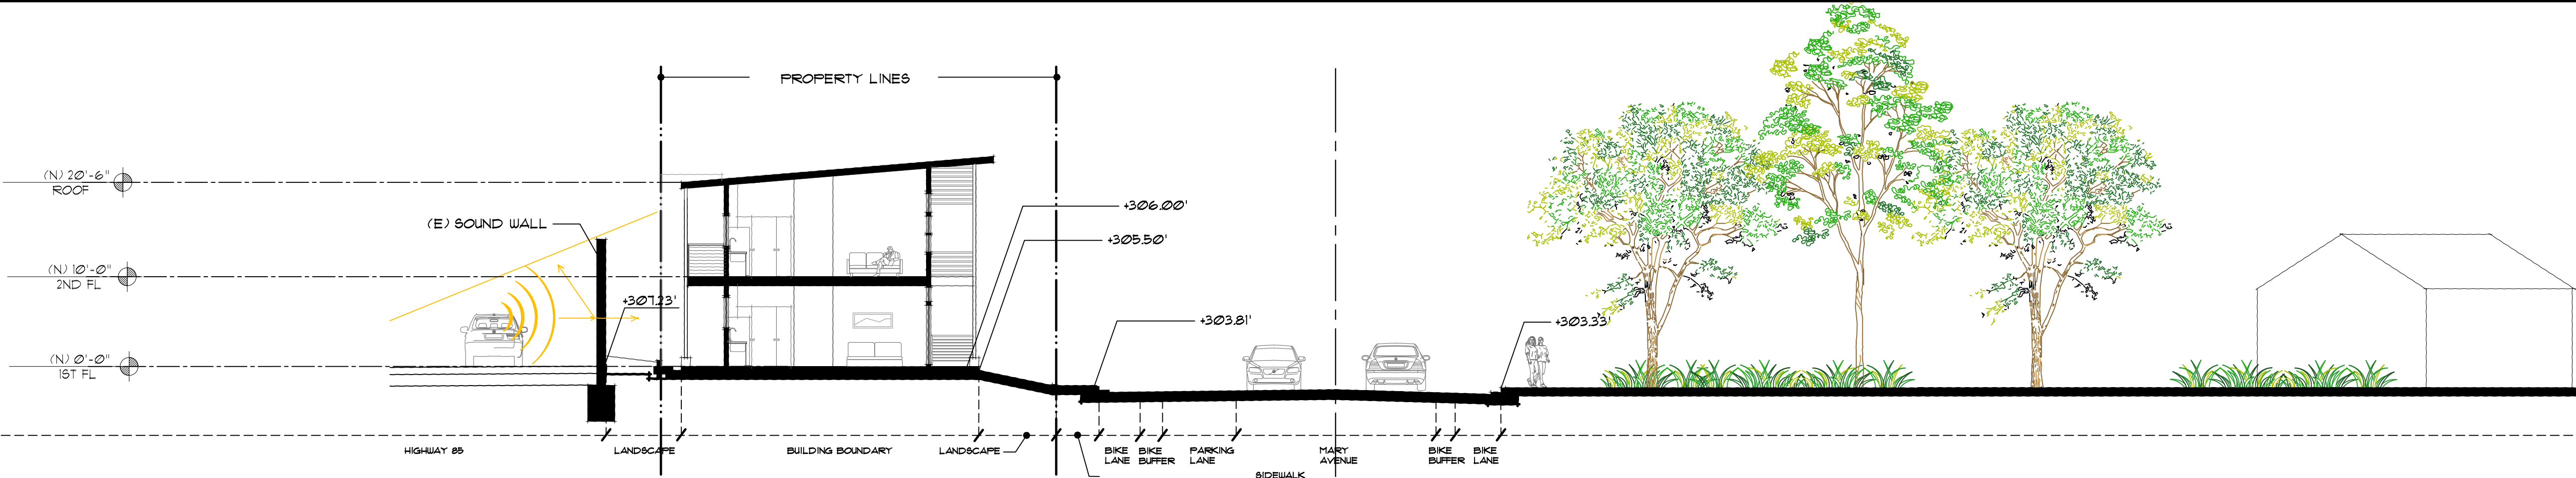


SECTION 1 3/32"=1' 1

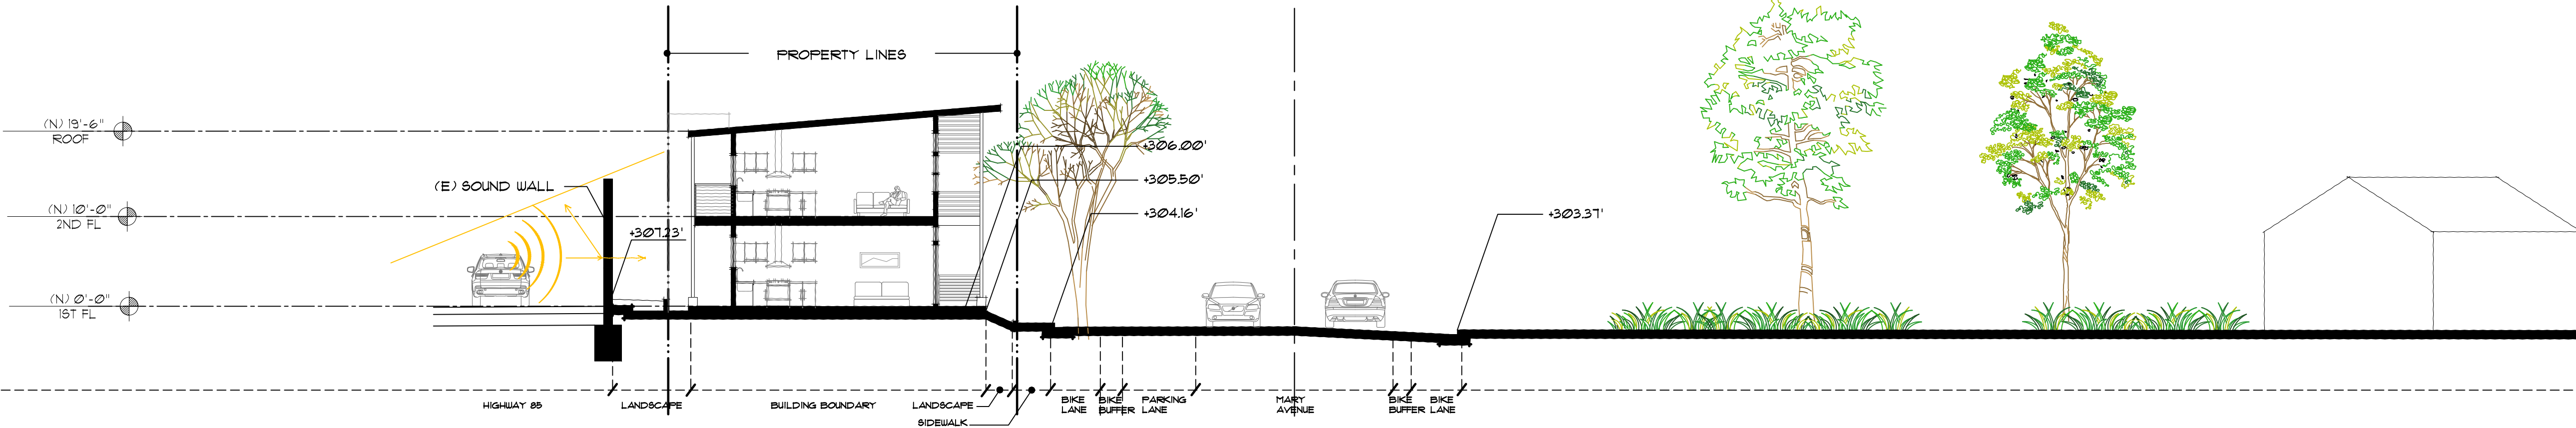


SECTION 2 3/32"=1' 2

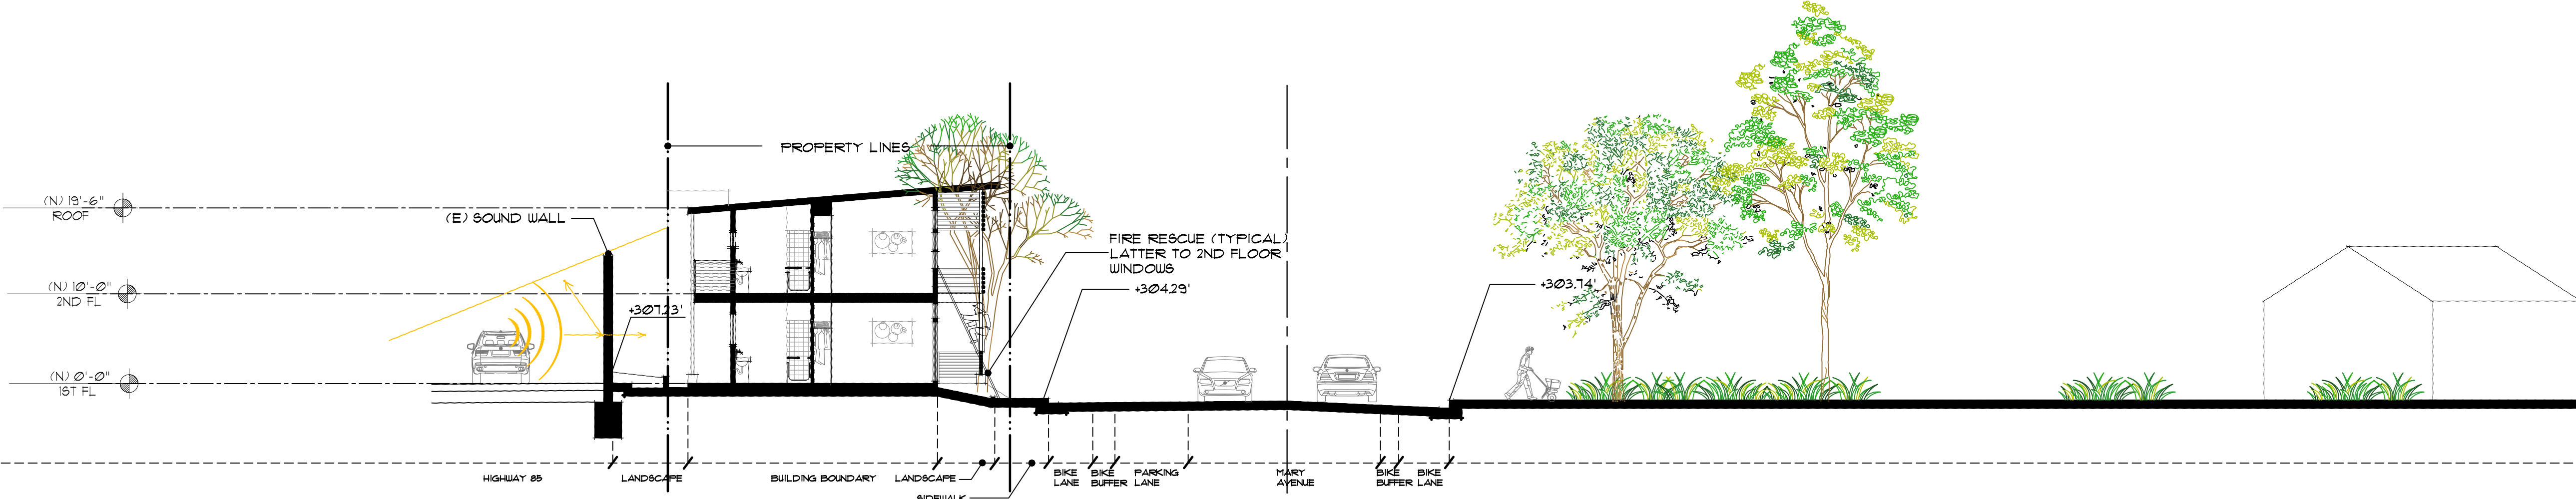


SECTION 3 3/32"=1' 3

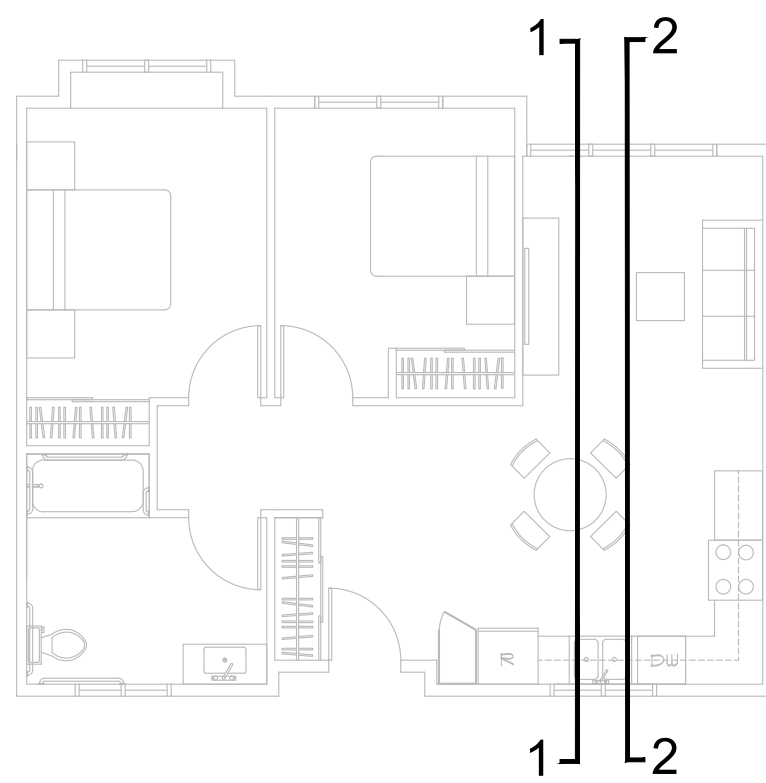

2-B UNIT 1/8"=1' -

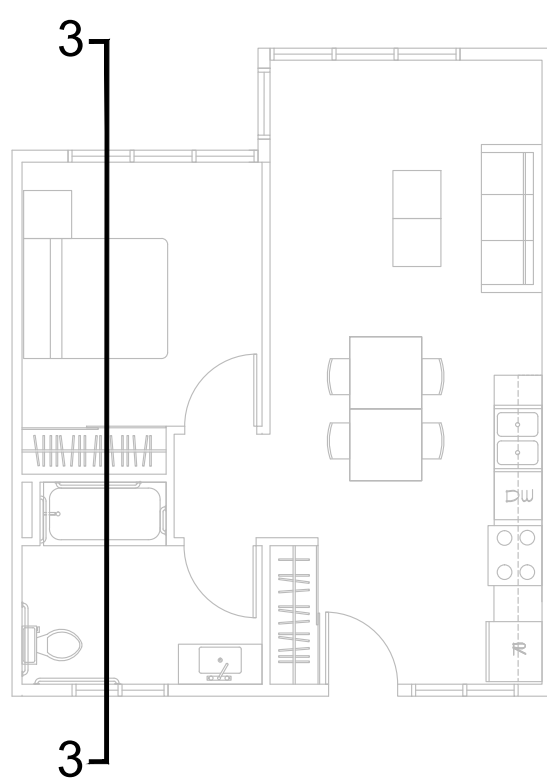

1-B UNIT 1/8"=1' -

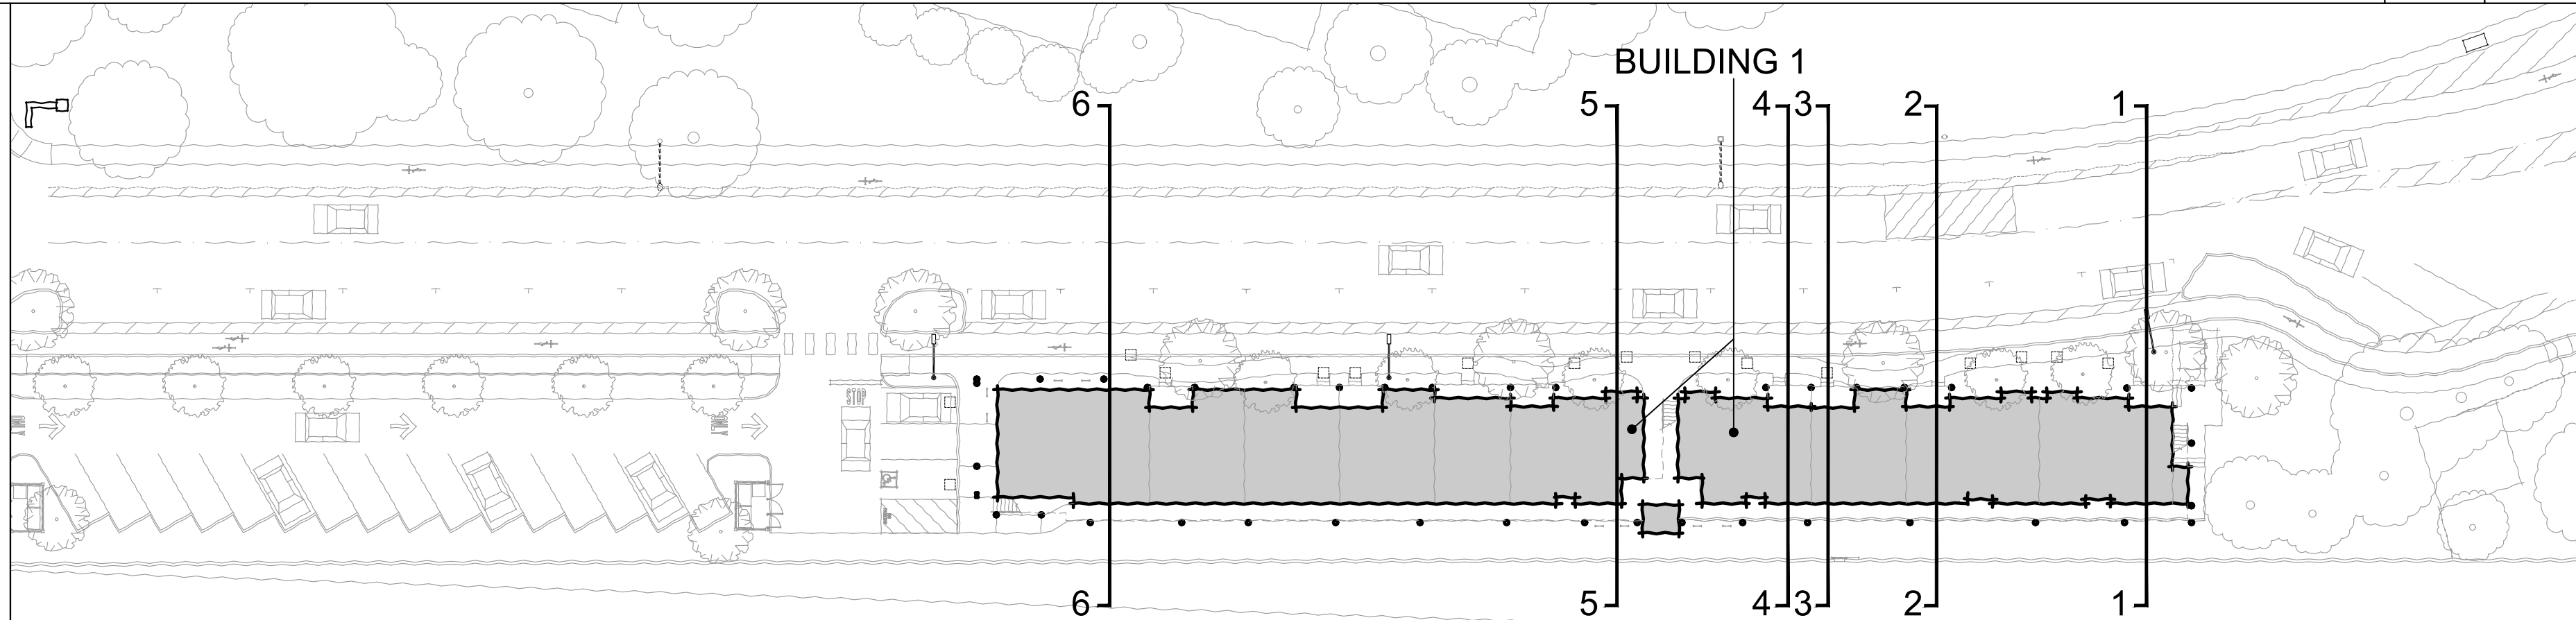

KEY PLAN NTS -

MARY AVENUE
AFFORDABLE
HOUSING

CHARITIES
HOUSING

MARY AVENUE
CUPERTINO, CALIFORNIA



Ko Architects, Inc.
900 High Street, Suite 1
Palo Alto, CA 94301
p: 650.853.1908



REVISION	


PROJECT NO. 24-403
DATE JULY 24, 2024
DRAWN BY SD
SCALE

PROPOSED
SITE
SECTIONS
BUILDING 1


SHEET

AS6.1.2


© KO ARCHITECTS INC.

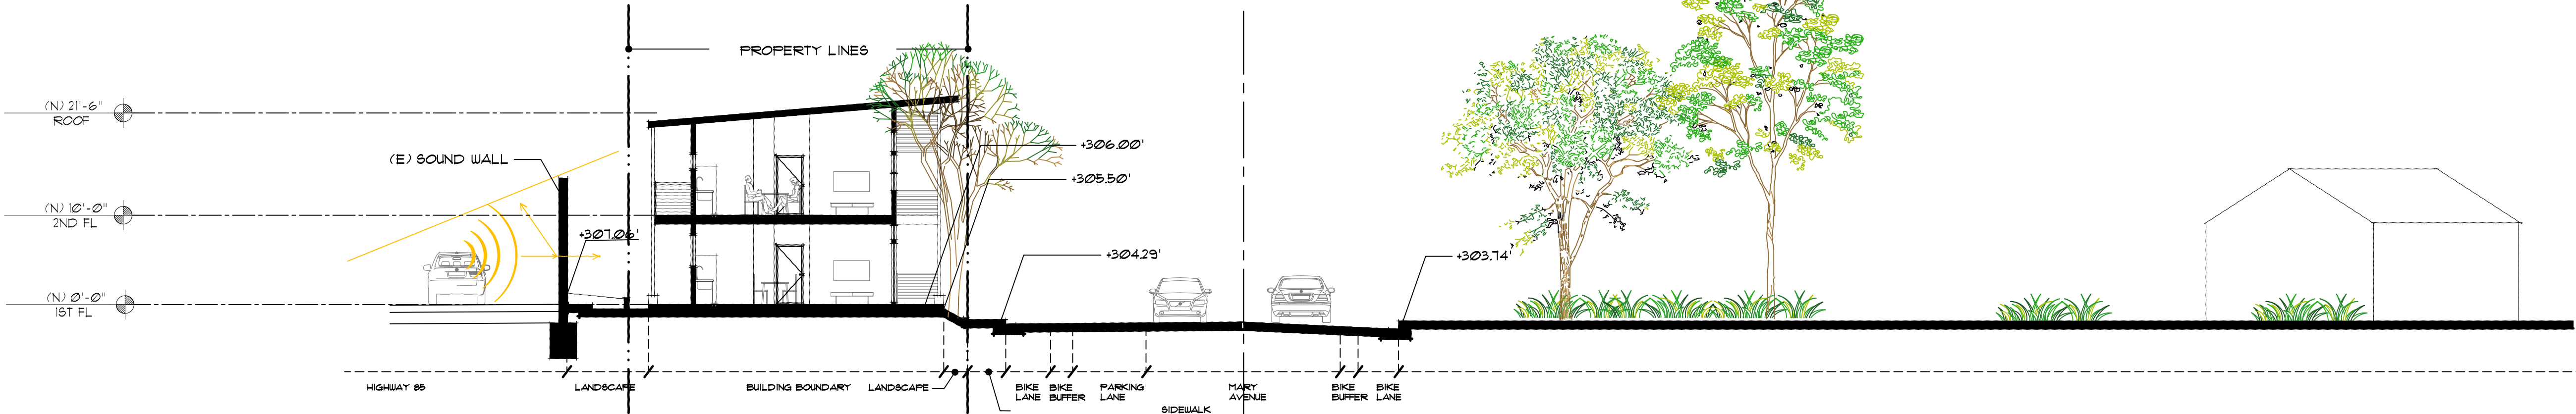


SECTION 1 3/32"=1' 4

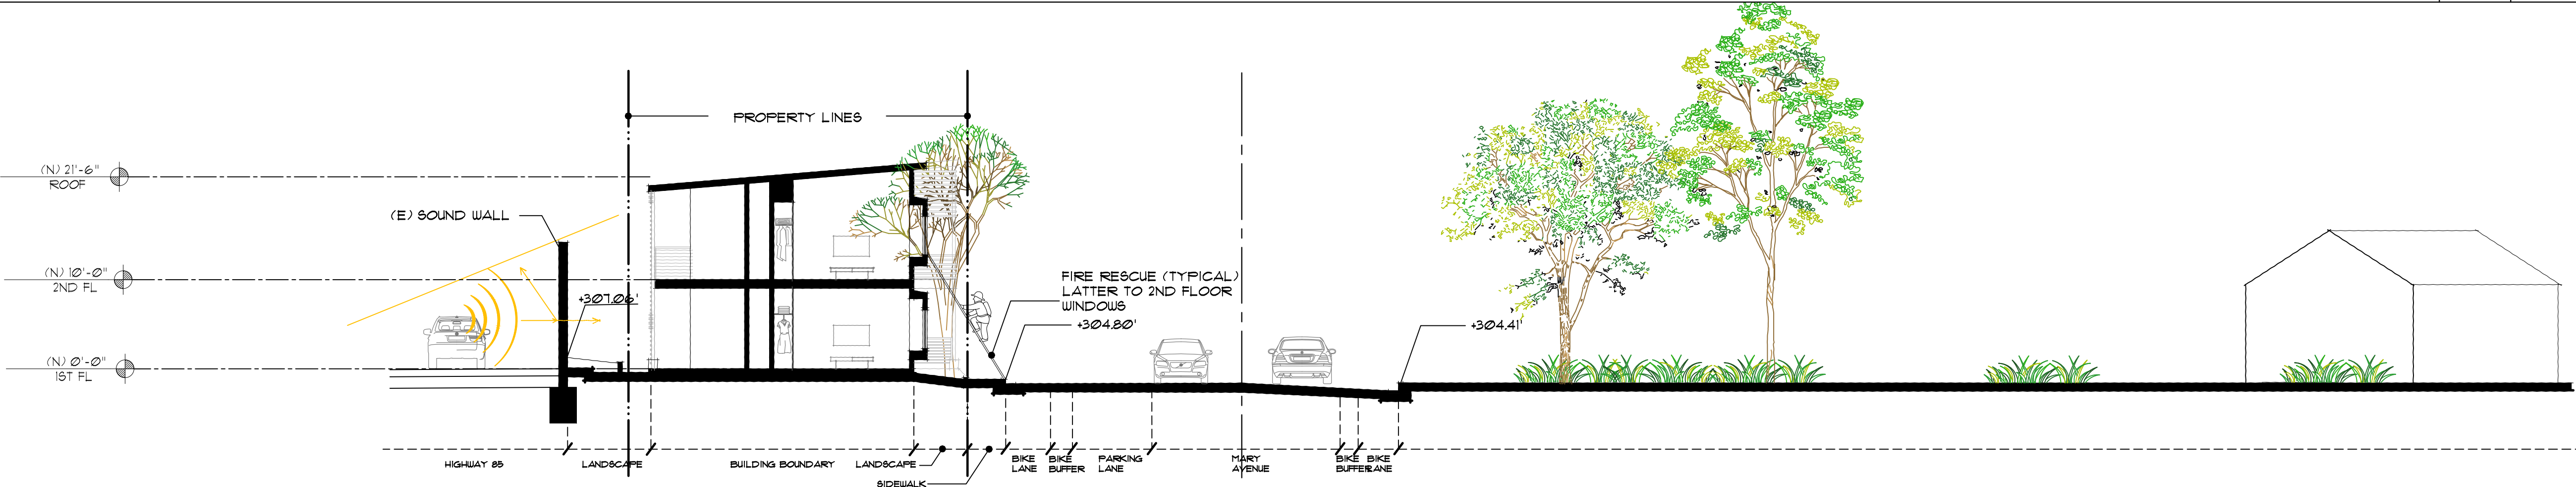


SECTION 2 3/32"=1' 5

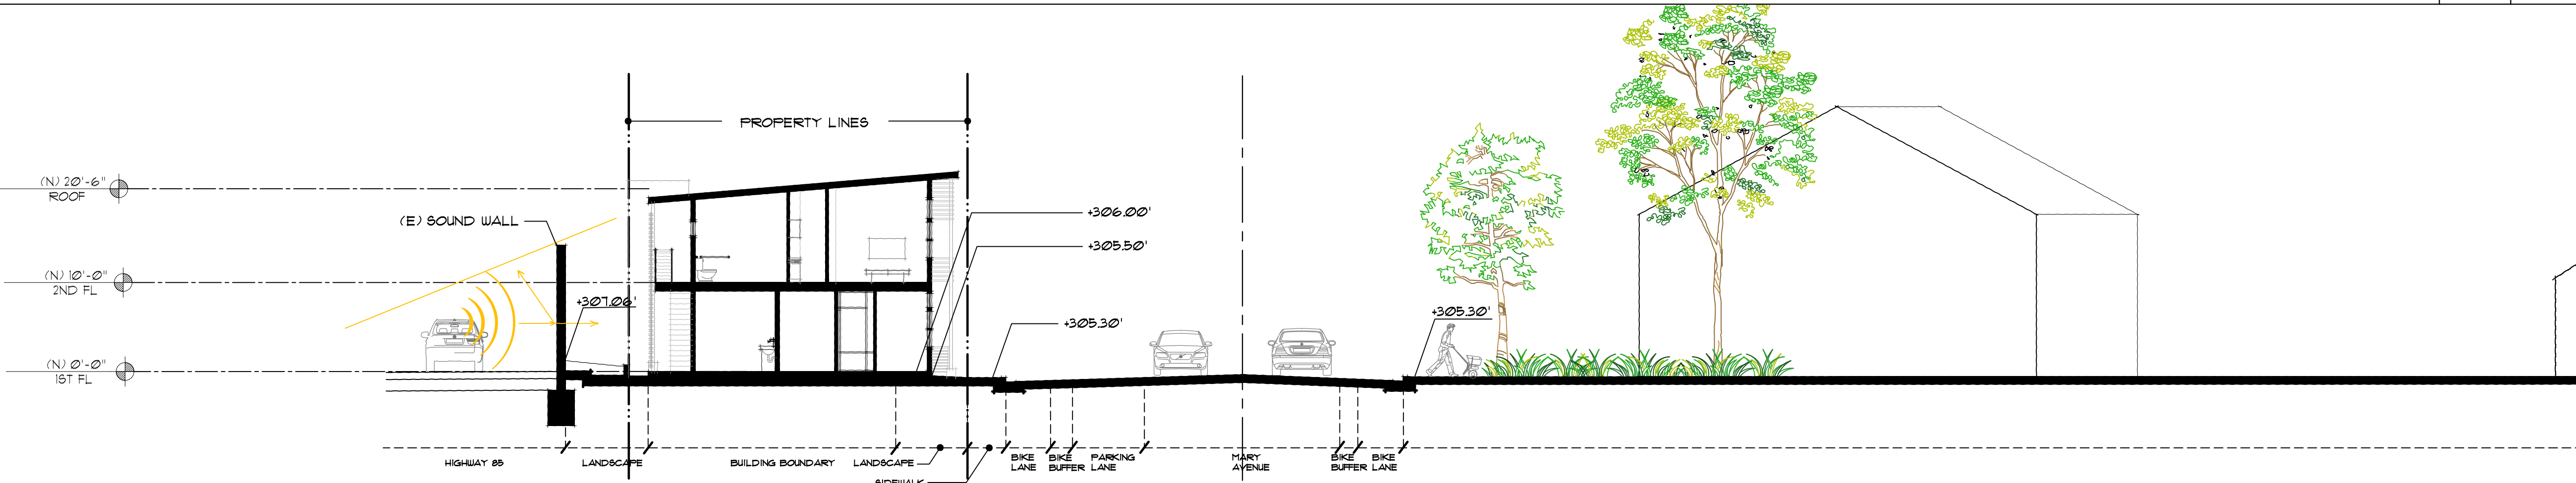


SECTION 3 3/32"=1' 6

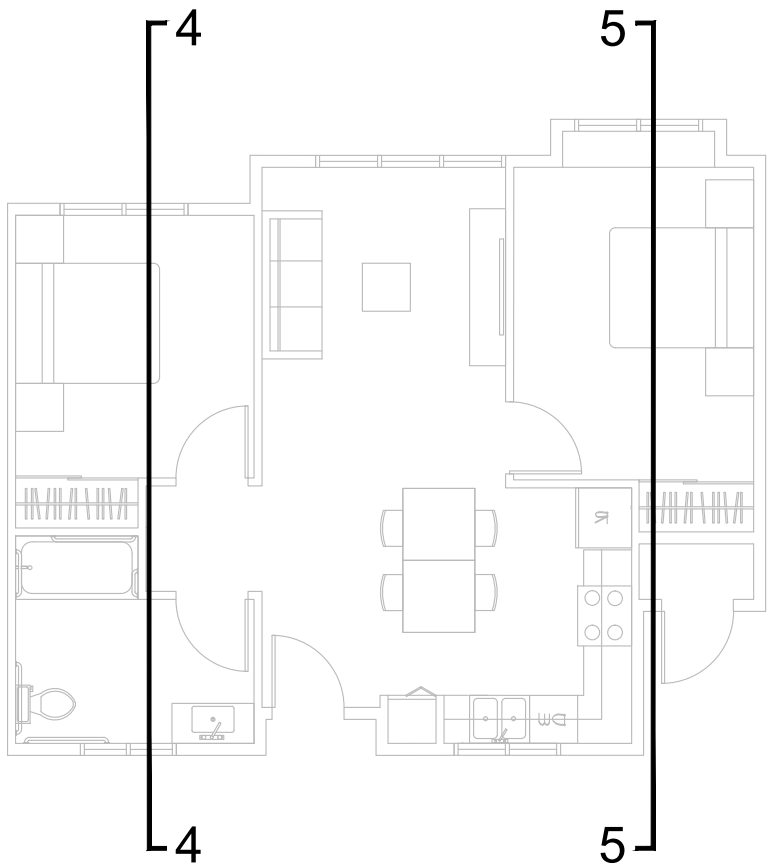

2-BED UNIT 1/8"=1' -

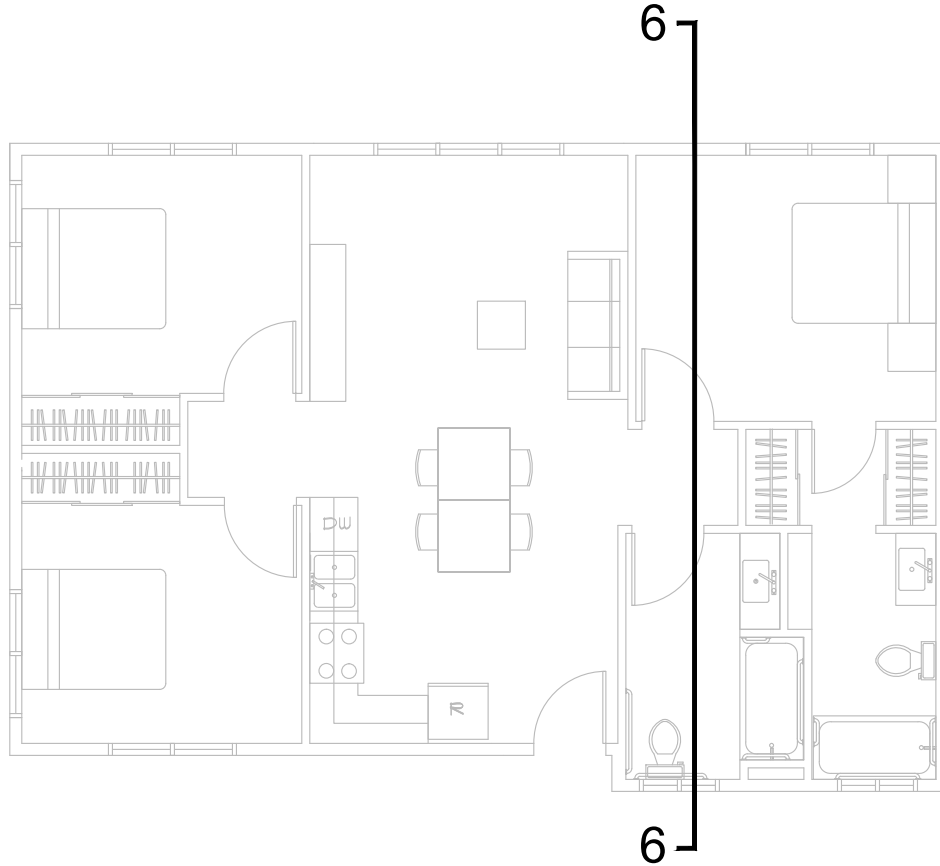

3-BED UNIT 1/8"=1' -

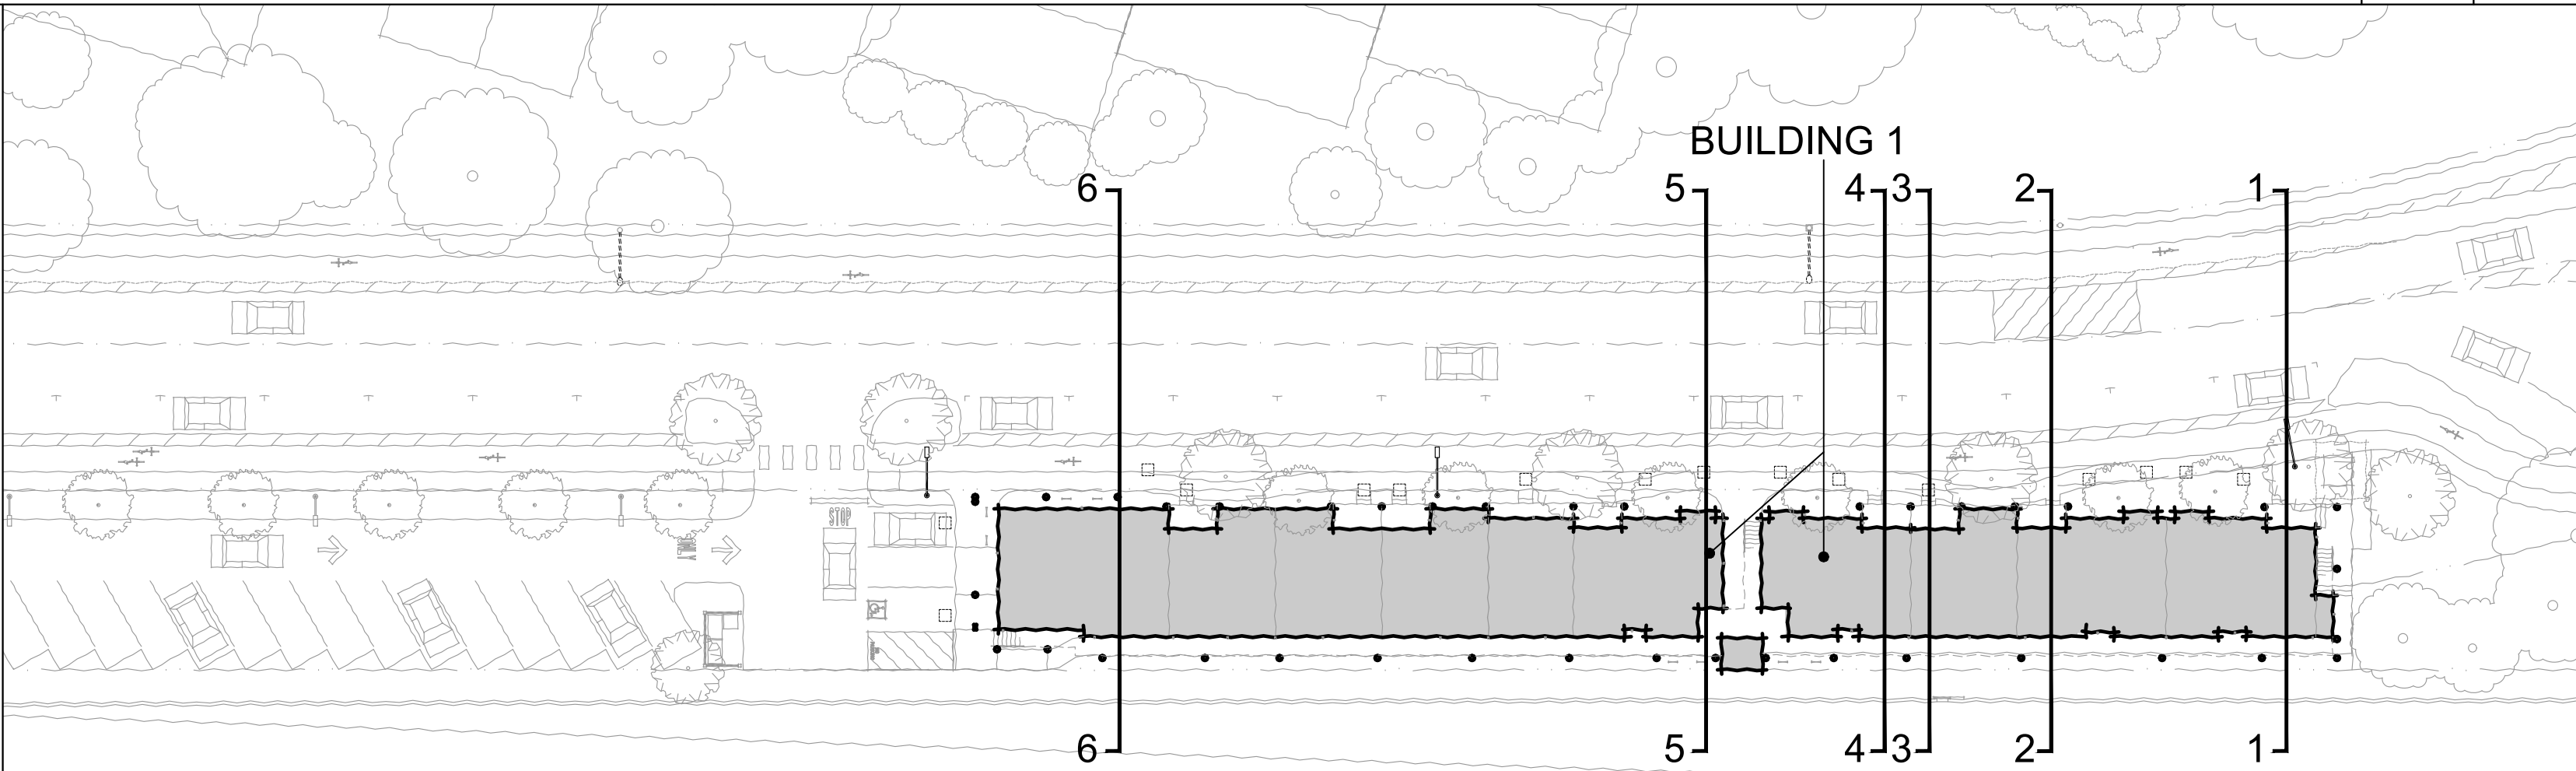

KEY PLAN NTS -

MARY AVENUE
AFFORDABLE
HOUSING

CHARITIES
HOUSING

MARY AVENUE
CUPERTINO, CALIFORNIA



Ko Architects, Inc.
900 High Street, Suite 1
Palo Alto, CA 94301
p: 650.853.1908



REVISION	


PROJECT NO.	24-403
DATE	JULY 24, 2024
DRAWN BY	RR
SCALE	

PROPOSED
SITE
SECTIONS
BUILDING 2


SHEET

AS6.2.1


© KO ARCHITECTS INC.

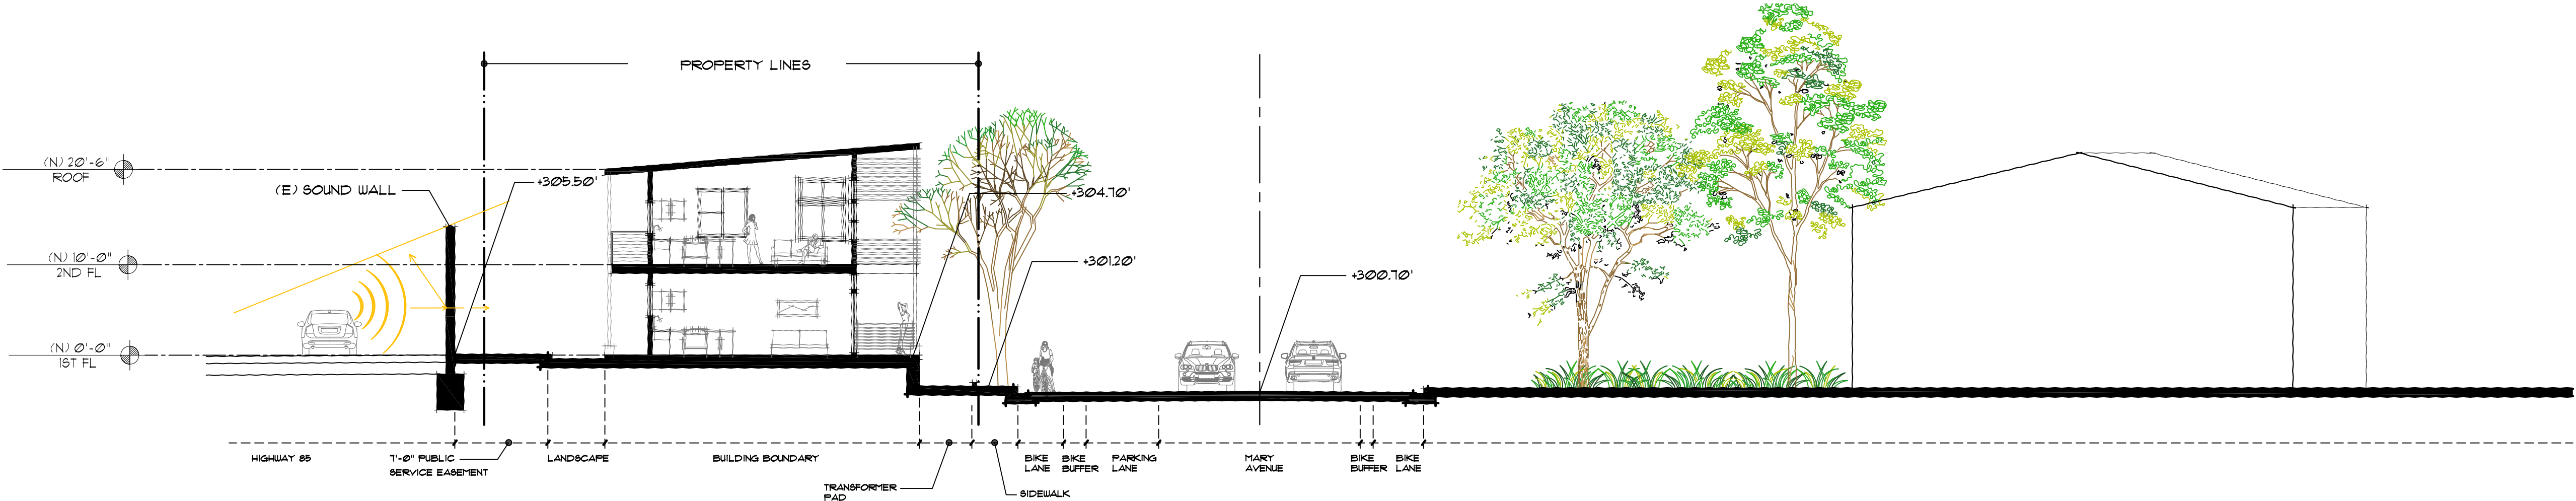


SECTION 1 3/32" = 1' 1

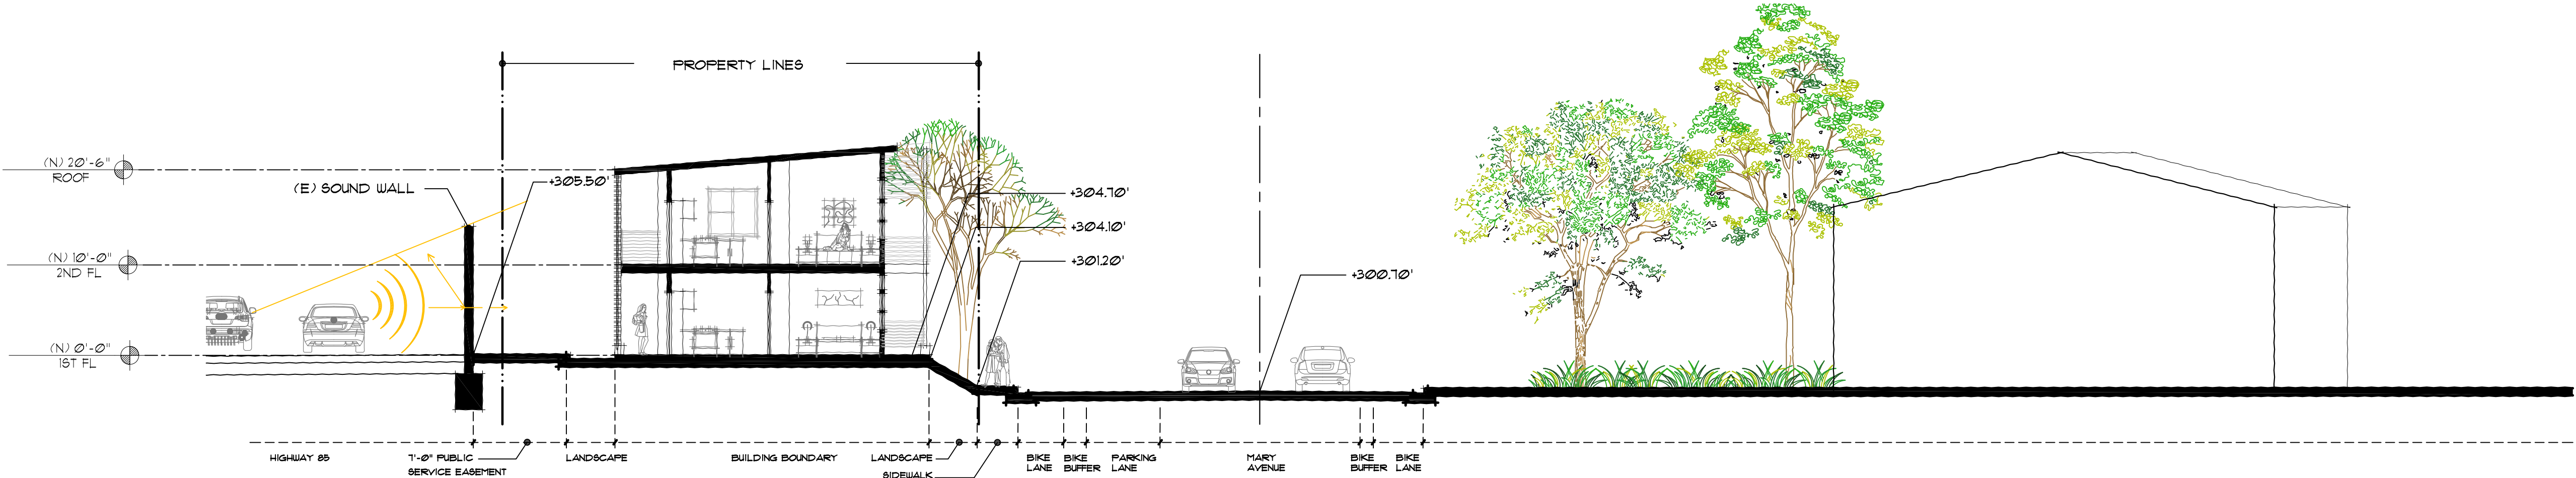


SECTION 2 3/32" = 1' 2

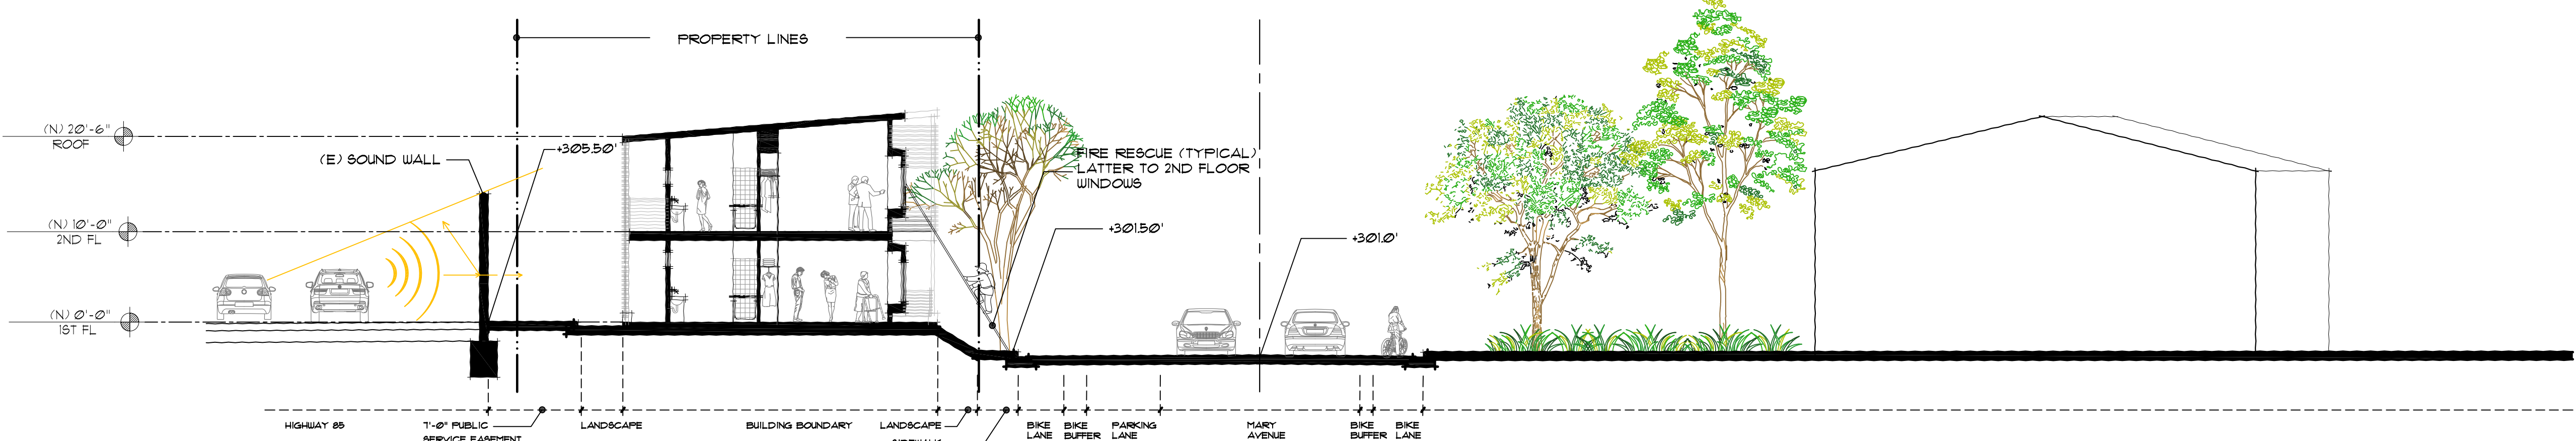

SECTION 3 3/32" = 1' 3

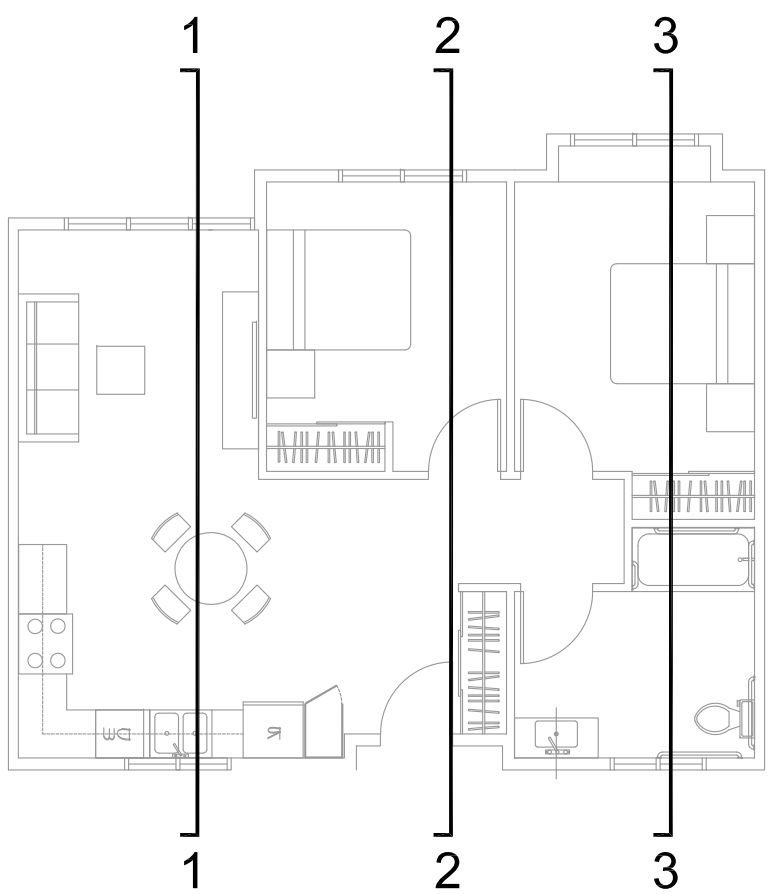

2-BED UNIT 1/8" = 1' -

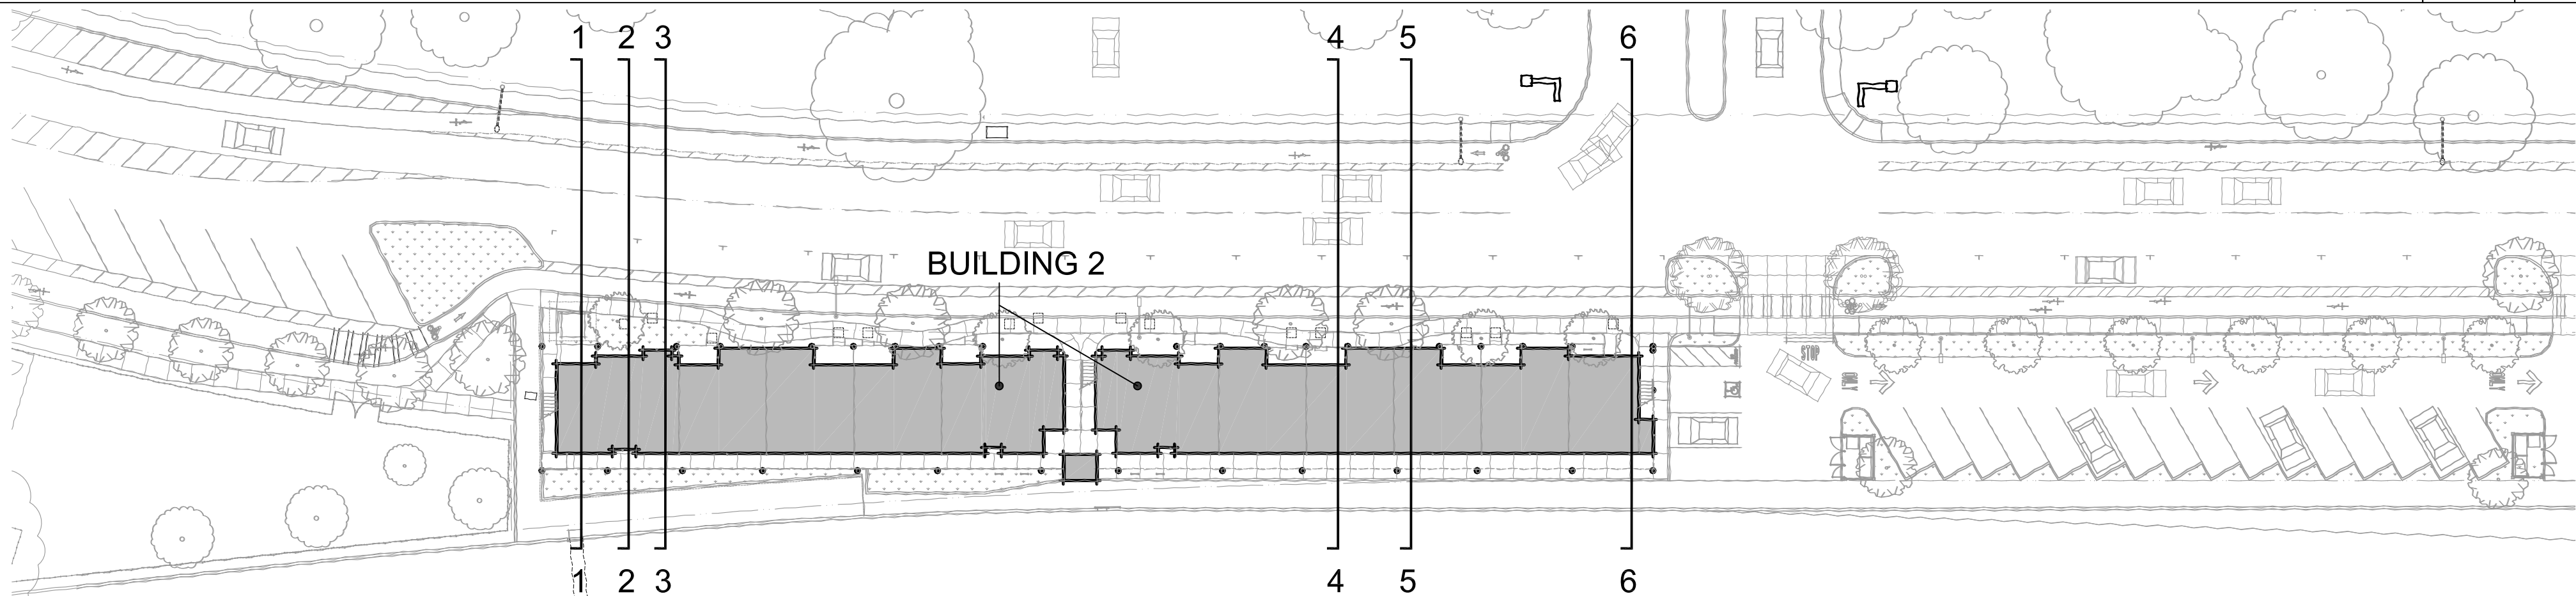

KEY PLAN NTS -

MARY AVENUE
AFFORDABLE
HOUSING

CHARITIES
HOUSING

MARY AVENUE
CUPERTINO, CALIFORNIA



Ko Architects, Inc.
900 High Street, Suite 1
Palo Alto, CA 94301
p: 650.853.1908



REVISION


PROJECT NO. 24-403
DATE JULY 24, 2024
DRAWN BY RR
SCALE

PROPOSED
SITE
SECTIONS
BUILDING 2


SHEET

AS6.2.2



SECTION 4 3/32"=1' 4

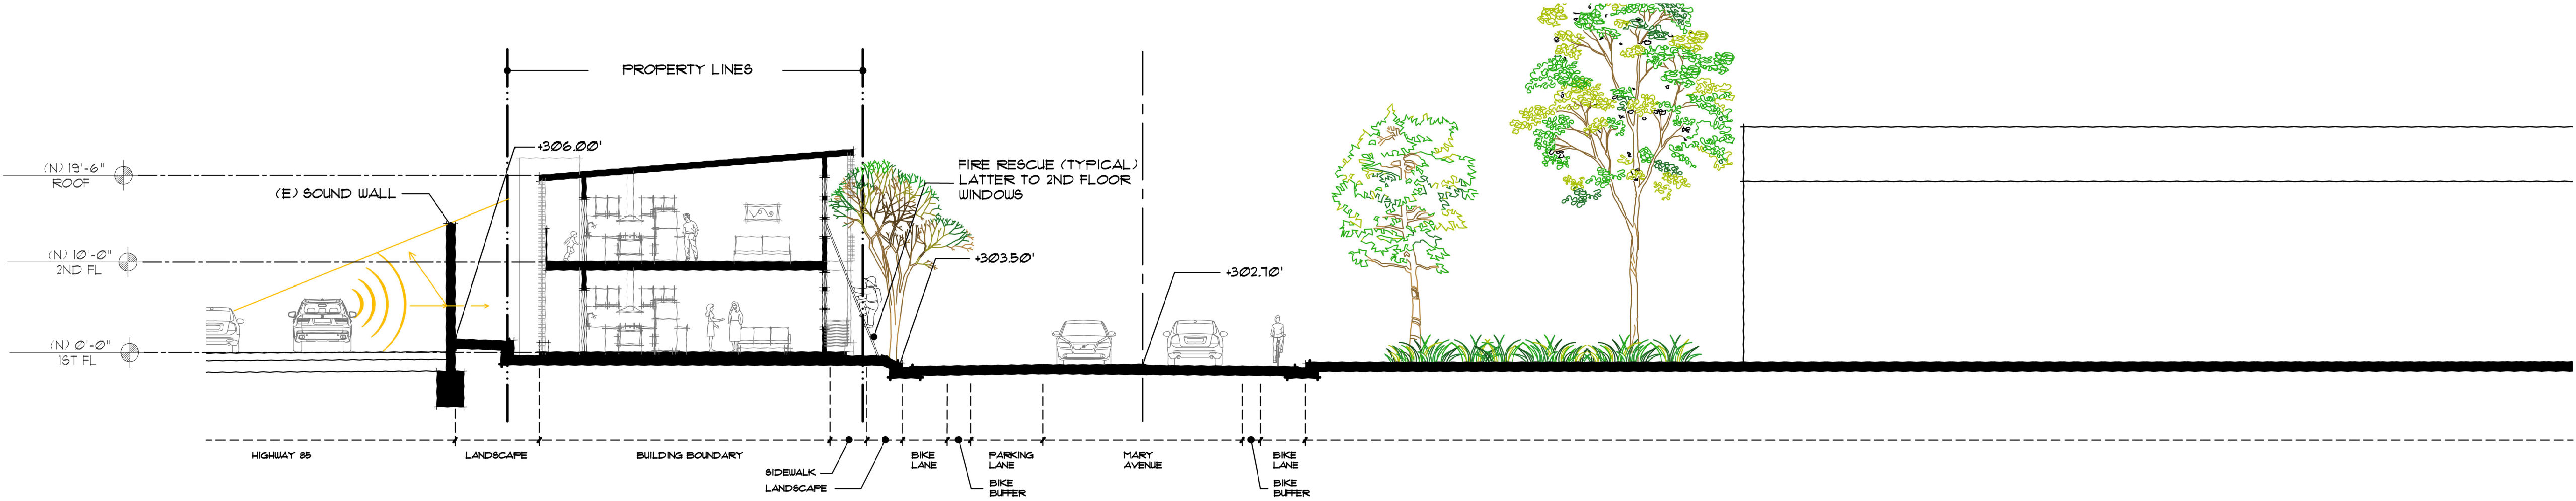

SECTION 5 3/32"=1' 5

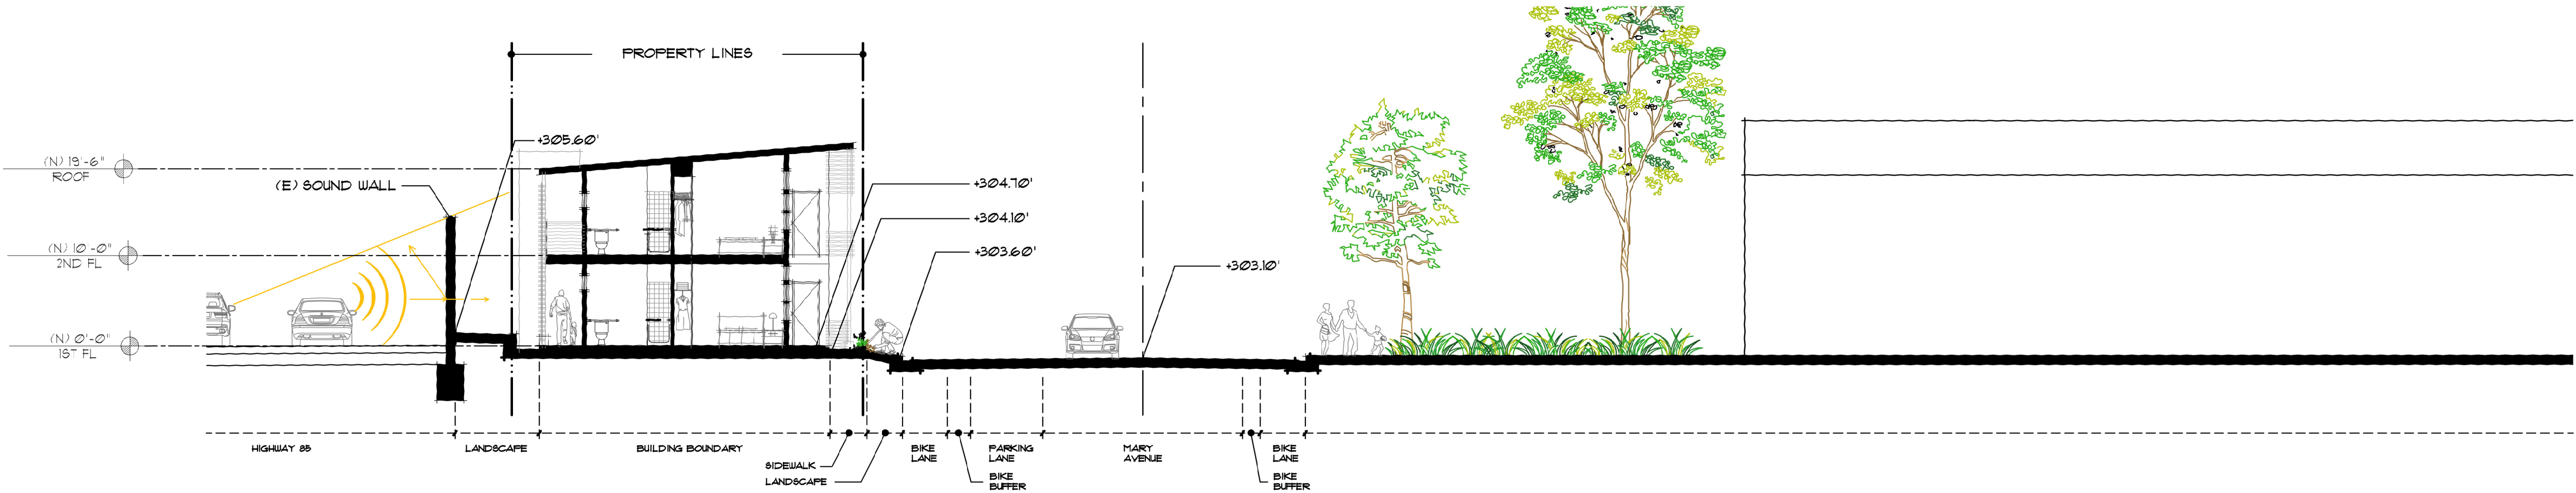


SECTION 6 3/32"=1' 6

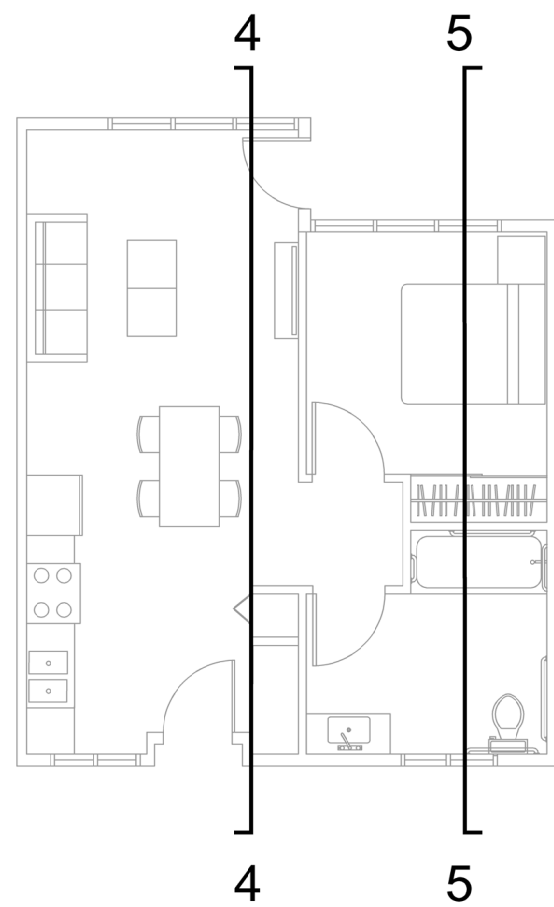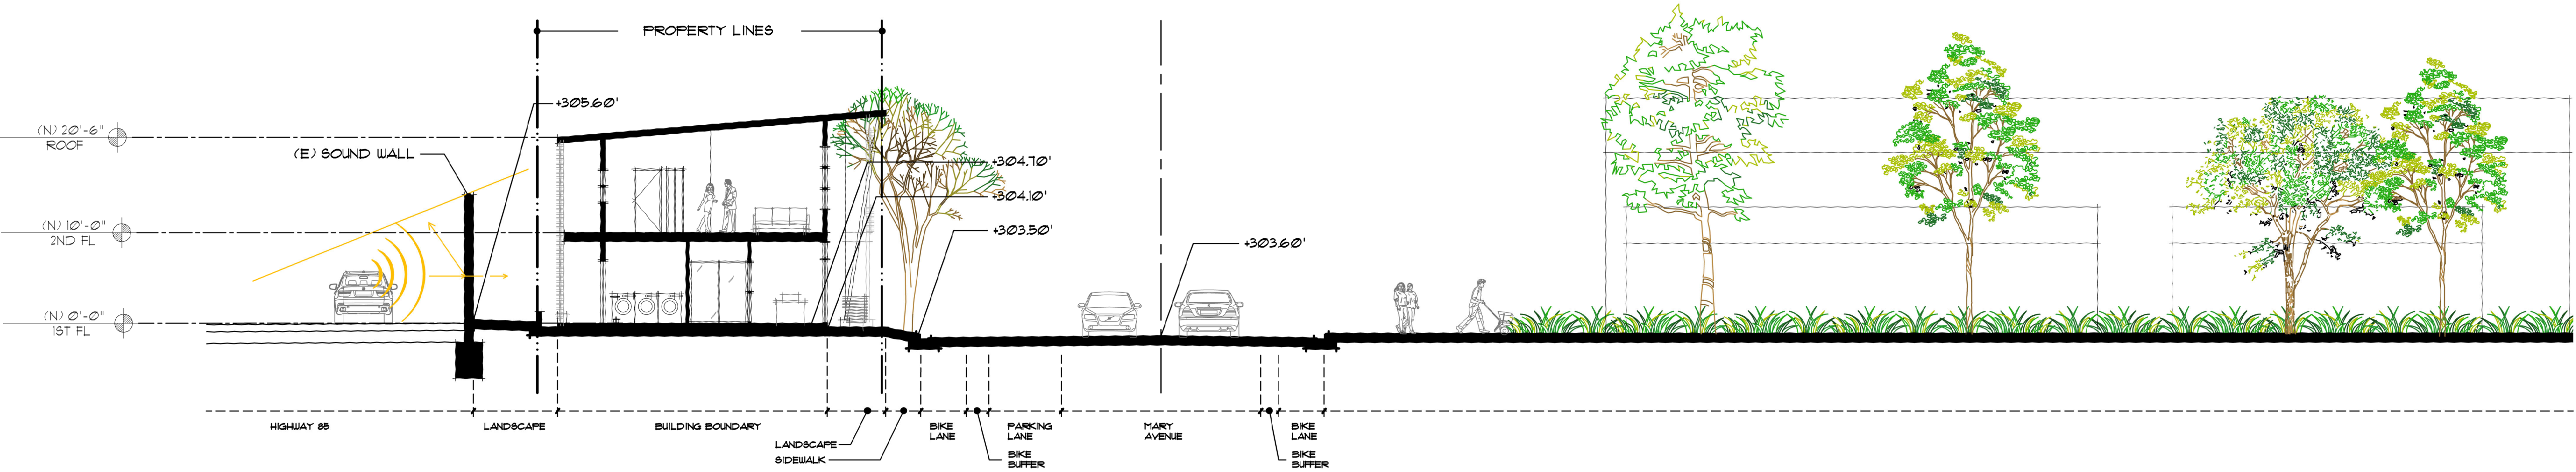


1-BED UNIT

1/8"=1'

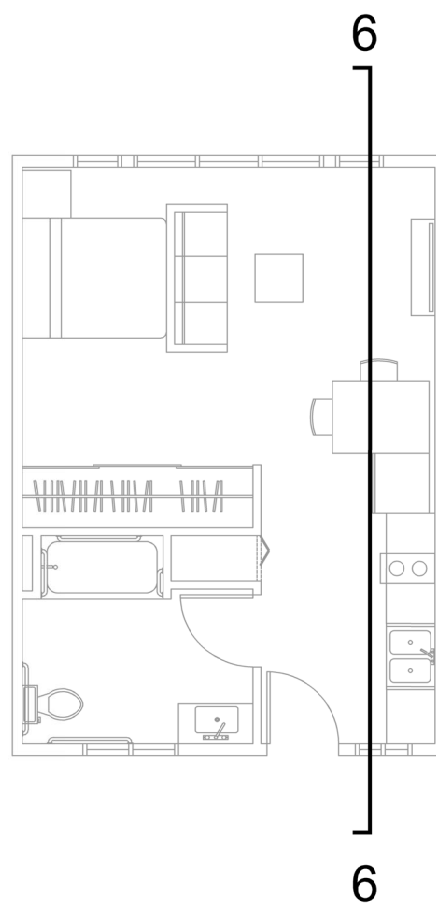


2ND FLOOR STUDIO UNIT

1/8"=1'

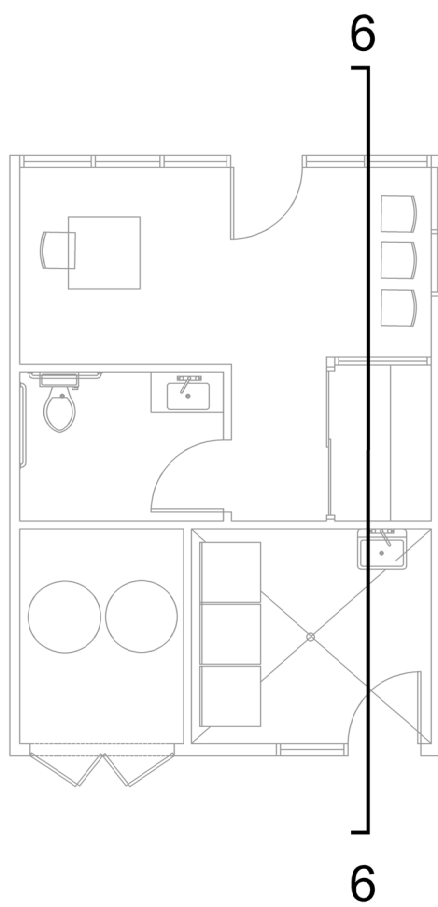

1ST FLOOR MANAGER & LAUNDRY

1/8"=1'

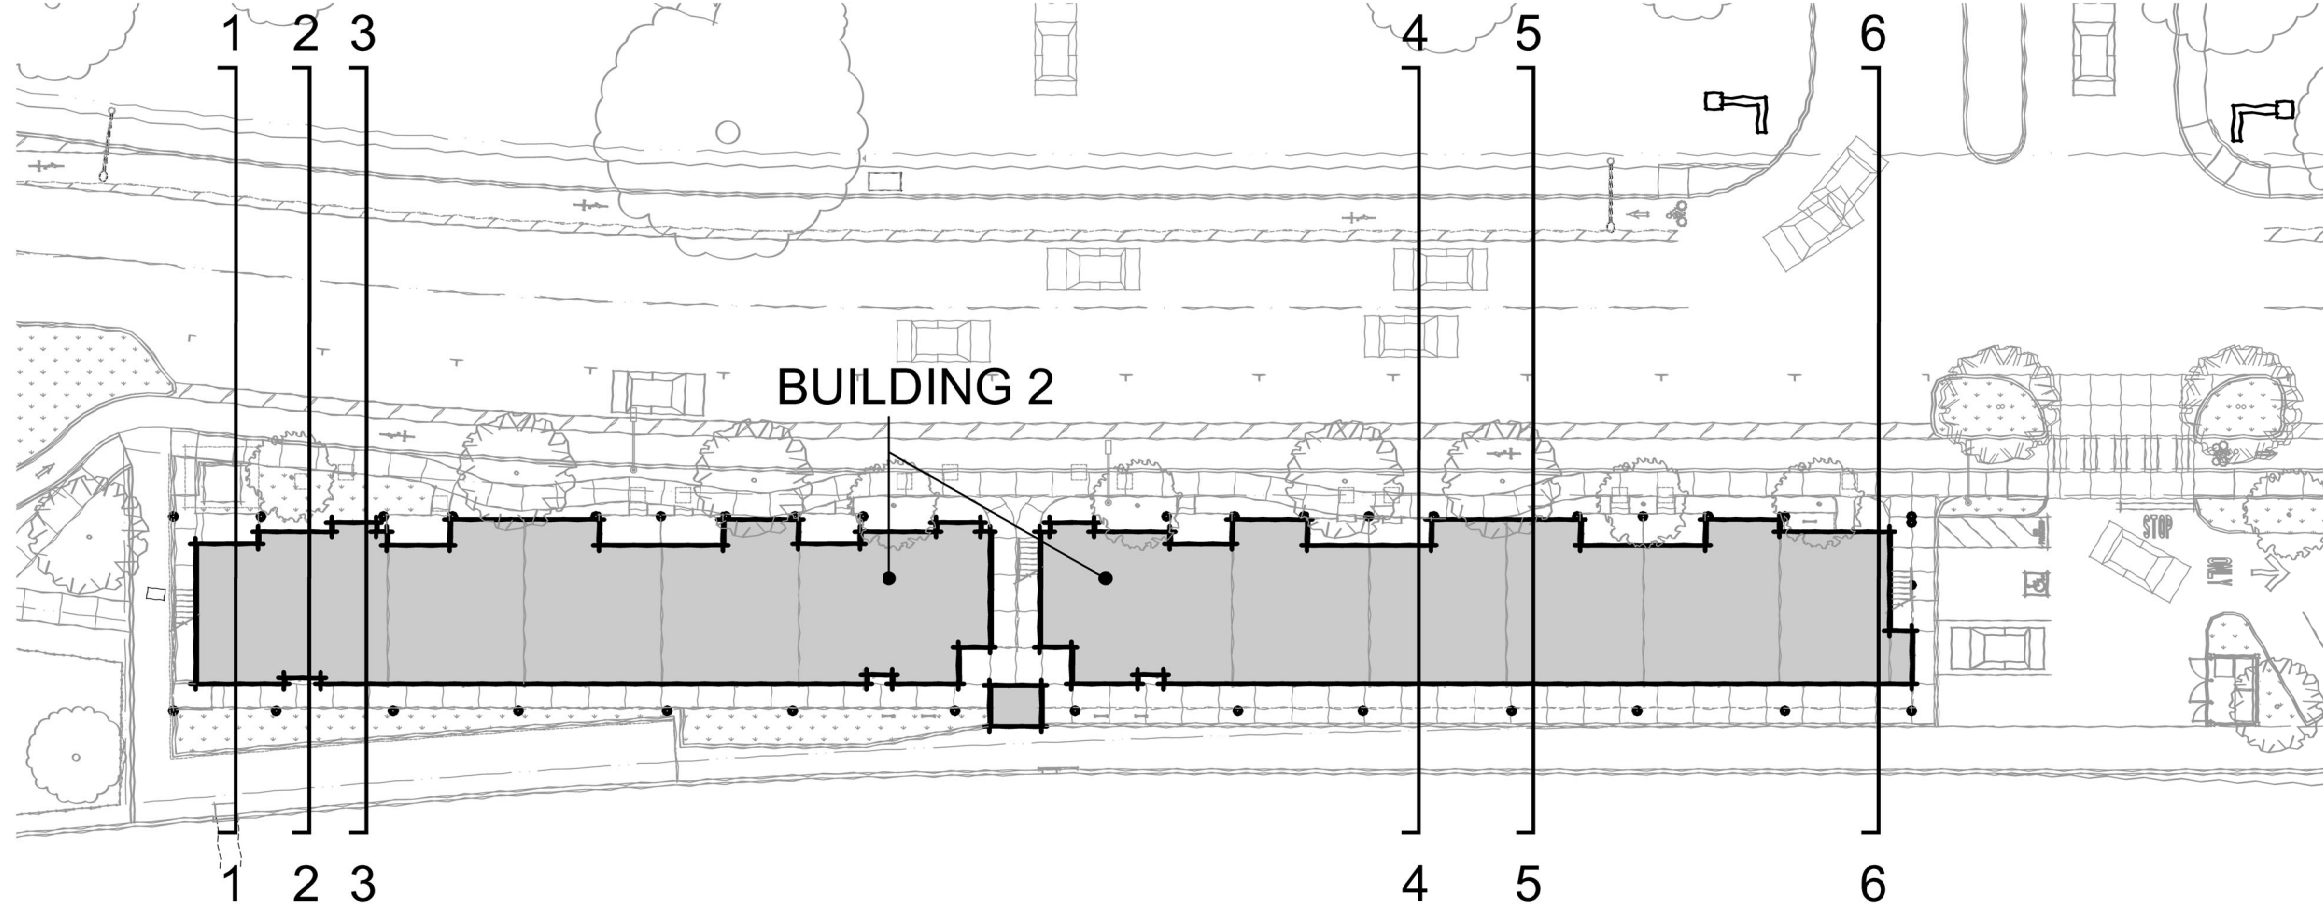

KEY PLAN

NTS

MARY AVENUE
AFFORDABLE
HOUSING

CHARITIES
HOUSING

MARY AVENUE
CUPERTINO, CALIFORNIA




Ko Architects, Inc.
900 High Street, Suite 1
Palo Alto, CA 94301
p: 650.853.1908




REVISION	
PROJECT NO.	24-403
DATE	JULY 24, 2024
DRAWN BY	SD
SCALE	AS NOTED

WALL
SECTIONS

SHEET
AS7.1

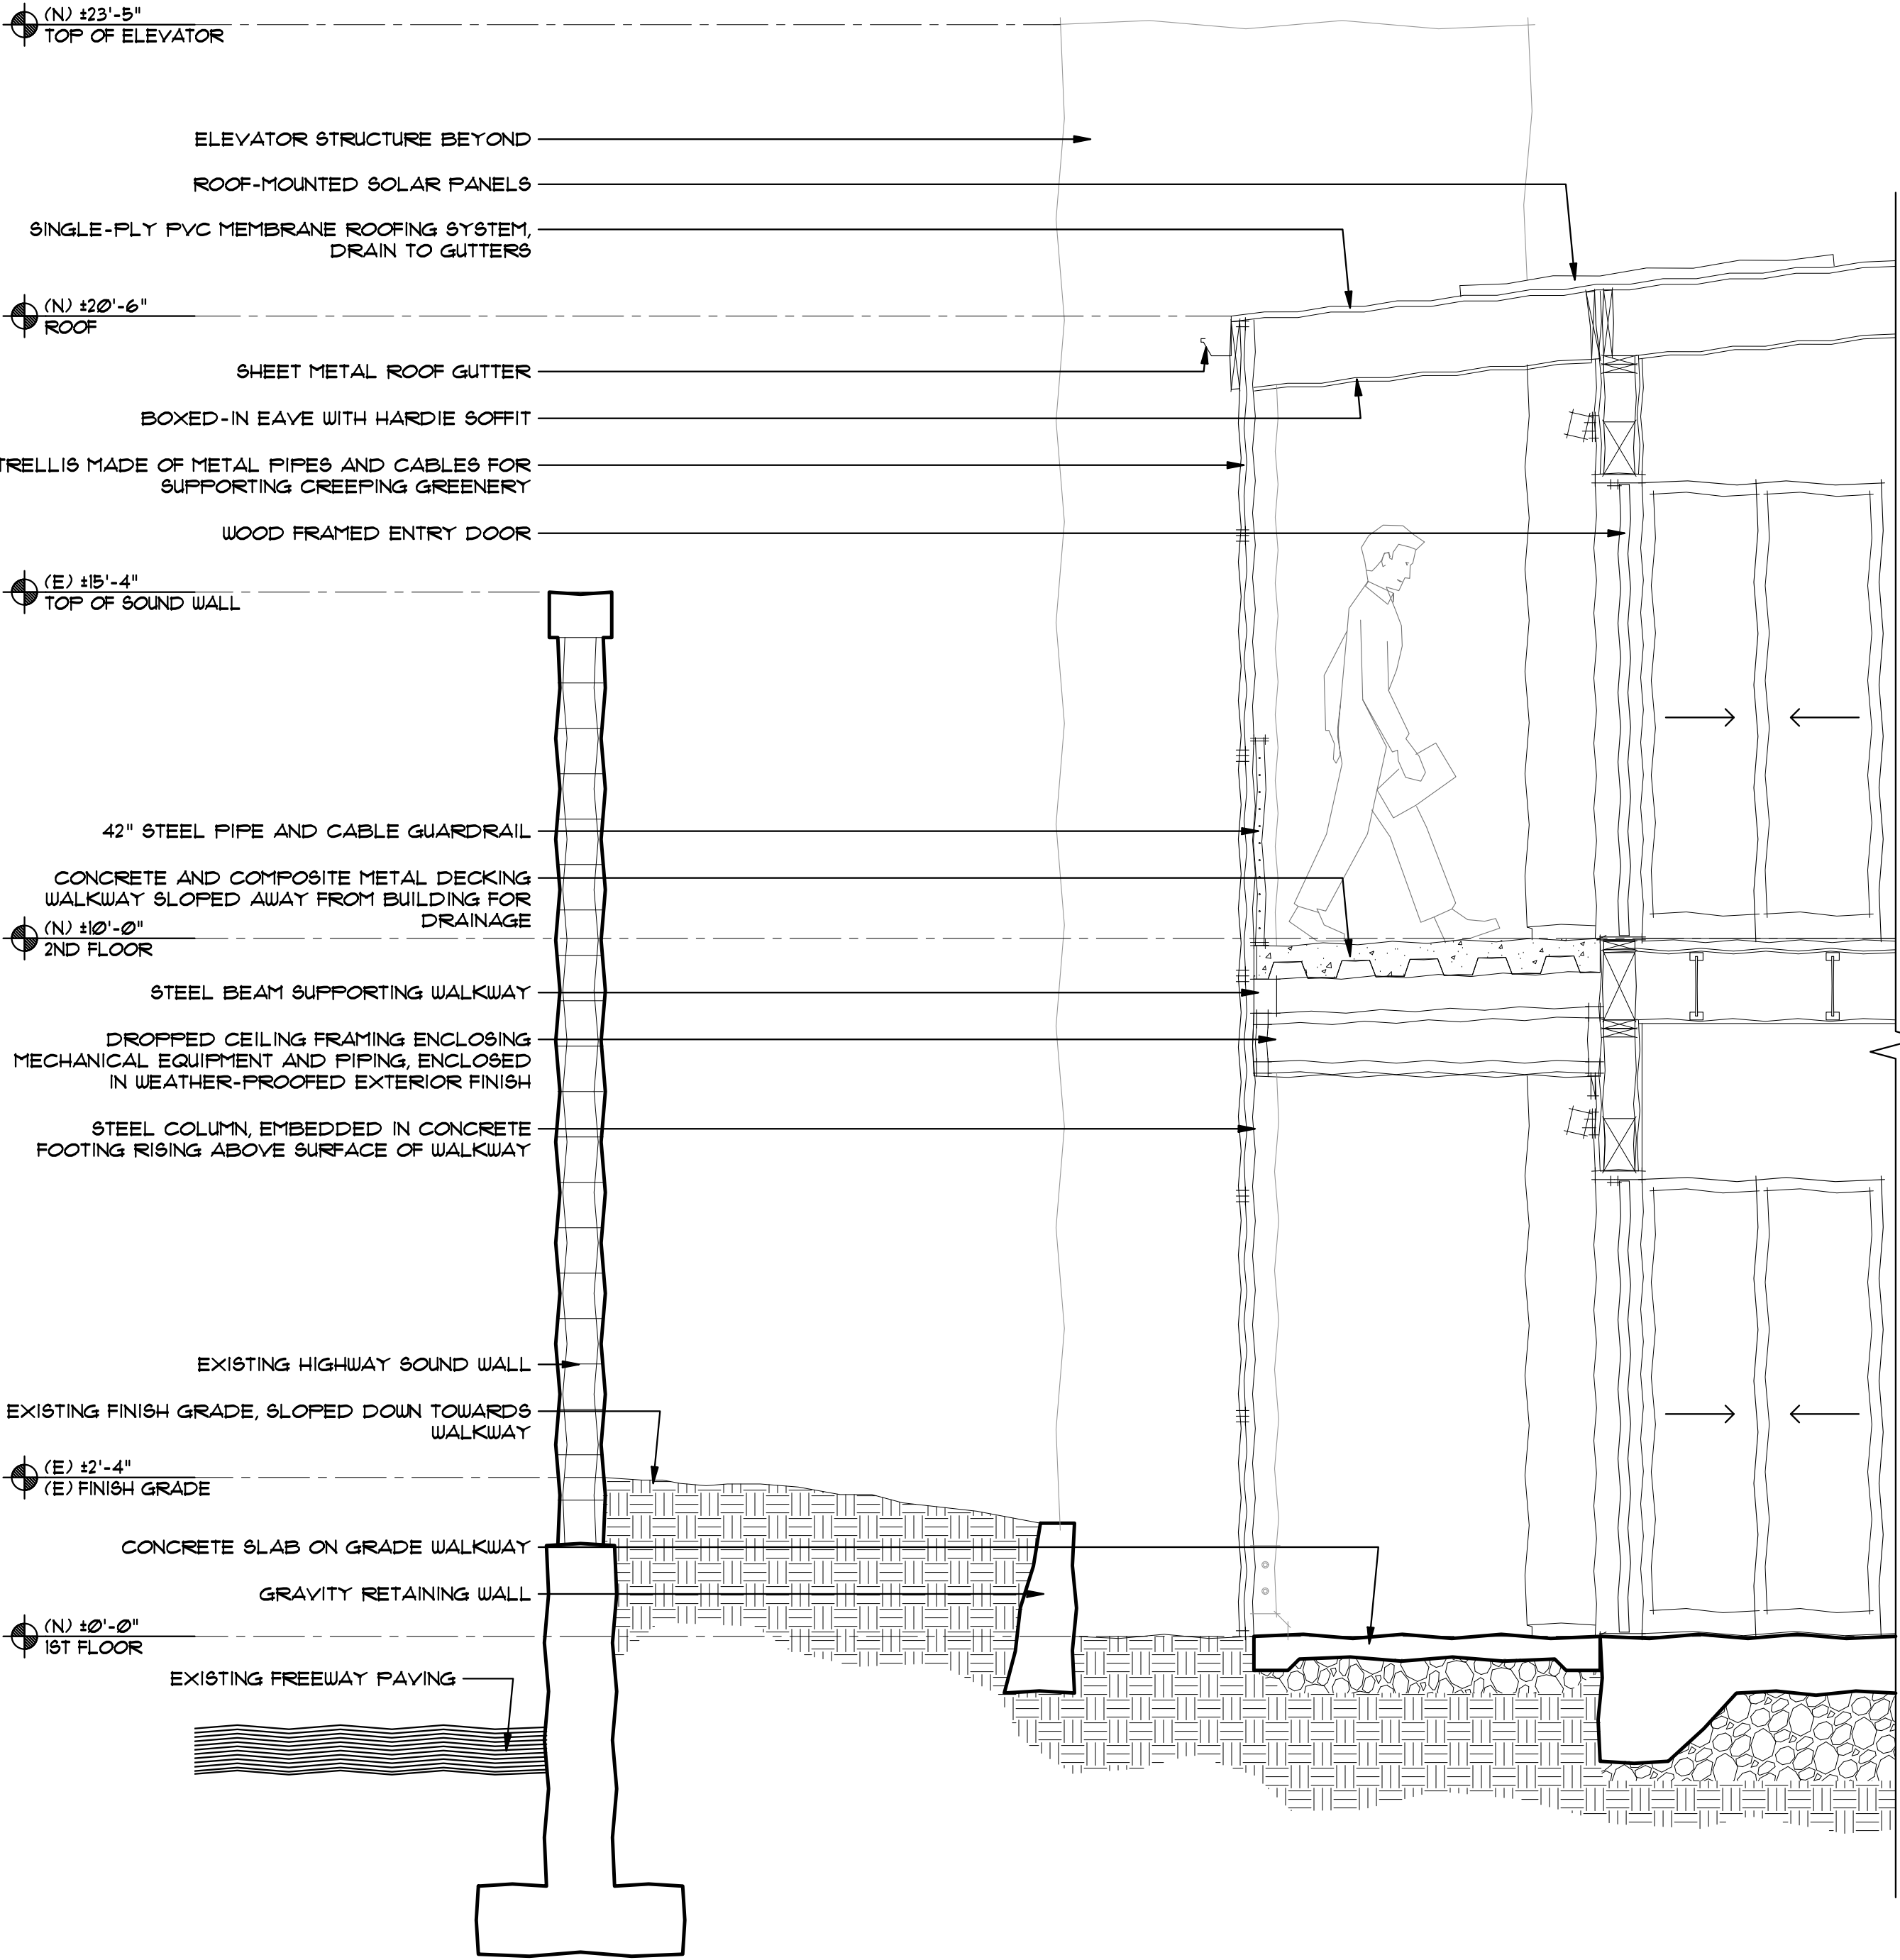

WALL SECTION AT SOUND WALL 1/2" 1

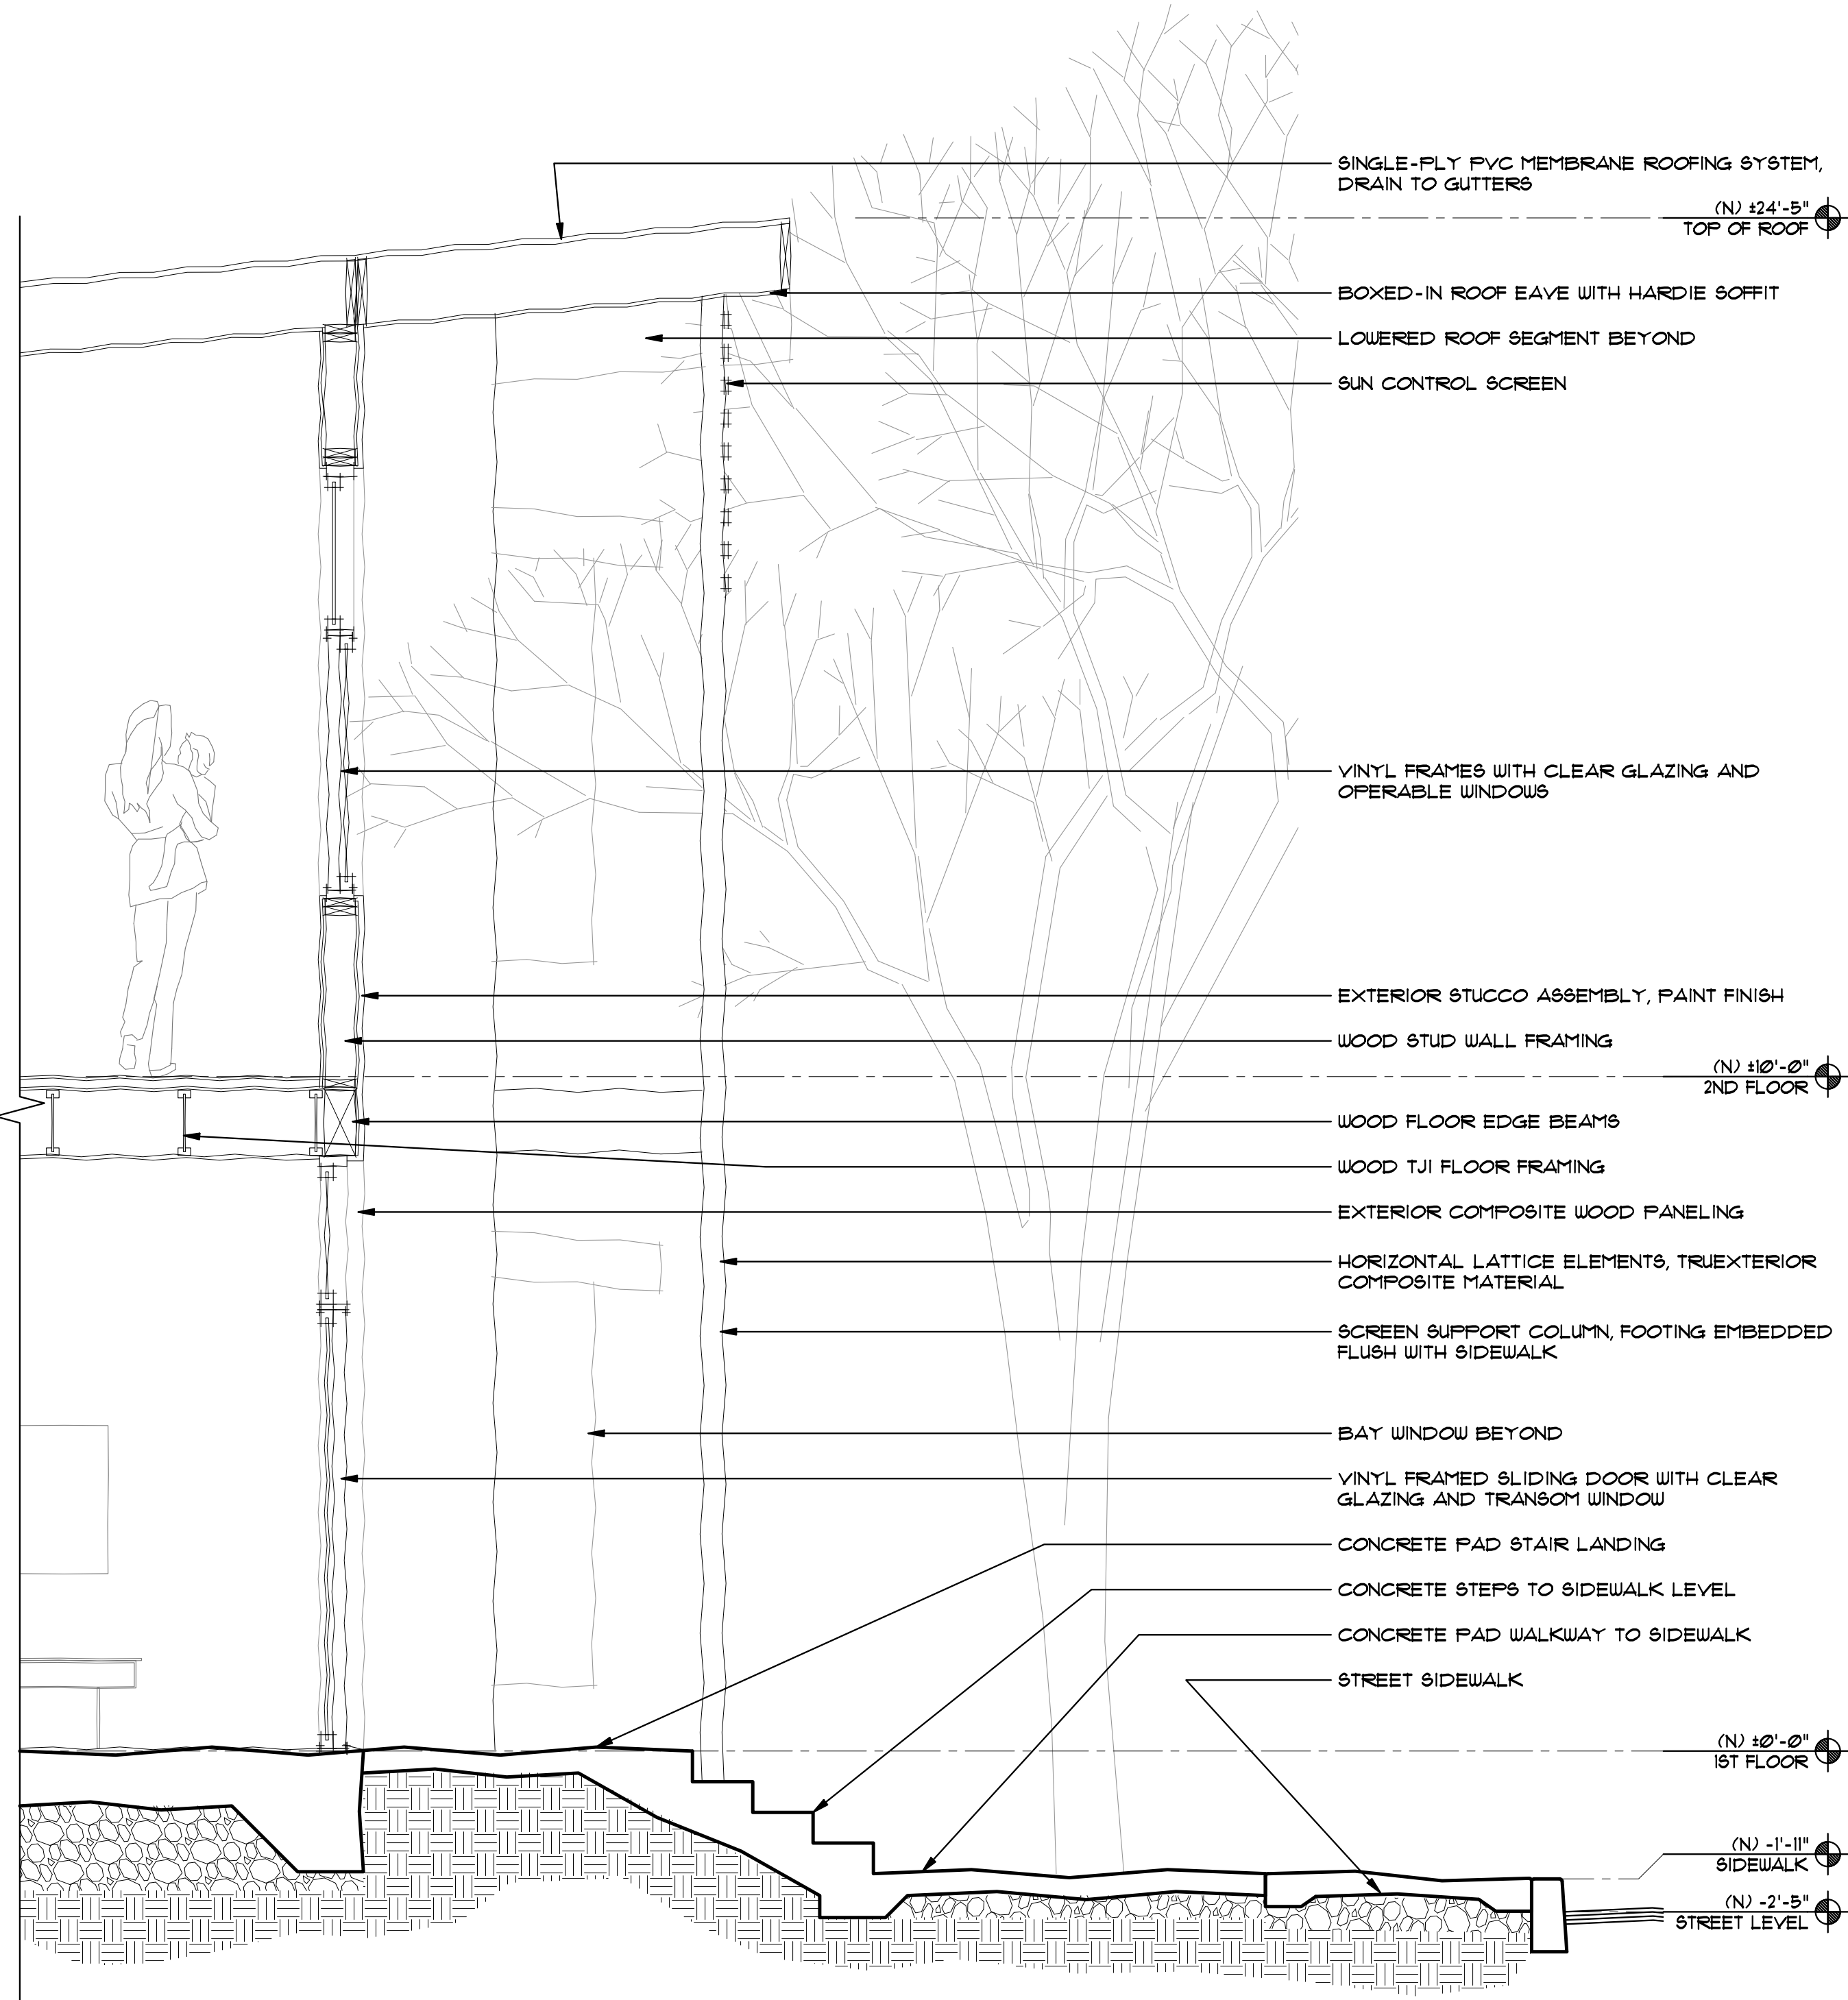

WALL SECTION AT STREET 1/2" 1



OVERALL BIRDEYE VIEW - 1



BUILDING 1 BIRDEYE VIEW - 2



BUILDING 2 BIRDEYE VIEW - 3

MARY AVENUE AFFORDABLE HOUSING

CHARITIES
HOUSING

MARY AVENUE
CUPERTINO, CALIFORNIA



Ko Architects, Inc.
900 High Street, Suite 1
Palo Alto, CA 94301
p: 650.853.1908



REVISION	

PROJECT NO.	24-403
DATE	JULY 24, 2024
DRAWN BY	SD
SCALE	

PERSPECTIVES SHEET

AS9.1



VIEW OF COMMUNITY CENTER

VIEW OF COMMUNITY CENTER - 1



VIEW OF LEASING OFFICE

VIEW OF LEASING OFFICE - 2


MARY AVENUE
AFFORDABLE
HOUSING

CHARITIES
HOUSING

MARY AVENUE
CUPERTINO, CALIFORNIA



Ko Architects, Inc.
900 High Street, Suite 1
Palo Alto, CA 94301
p: 650.853.1908

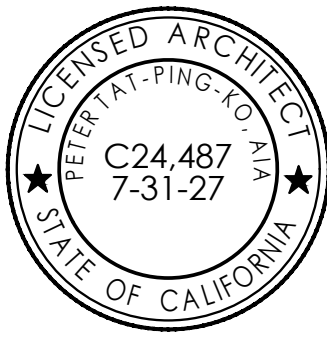

REVISION	

PROJECT NO.	24-403
DATE	JULY 24, 2024
DRAWN BY	SD
SCALE	

PERSPECTIVES SHEET
AS9.2



PROPOSED VIEWPOINT A (FROM MARY AVE, LOOKING NORTH TOWARD BUILDING 1) - 3




PROPOSED VIEWPOINT A (FROM MARY AVE, LOOKING NORTH TOWARD BUILDING 1) - 1



PROPOSED VIEWPOINT B (FROM MARY AVE, LOOKING NORTH TOWARD BUILDING 2) - 4



PROPOSED VIEWPOINT B (FROM MARY AVE, LOOKING NORTH TOWARD BUILDING 2) - 2

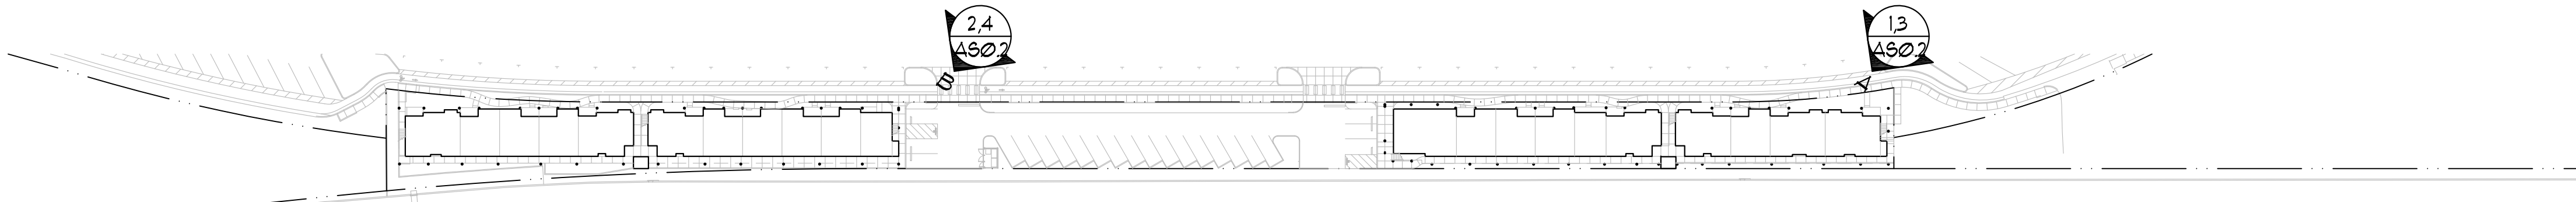

KEY MAP - -


MARY AVENUE
AFFORDABLE
HOUSING

CHARITIES
HOUSING

MARY AVENUE
CUPERTINO, CALIFORNIA



Ko Architects, Inc.
900 High Street, Suite 1
Palo Alto, CA 94301
p: 650.853.1908

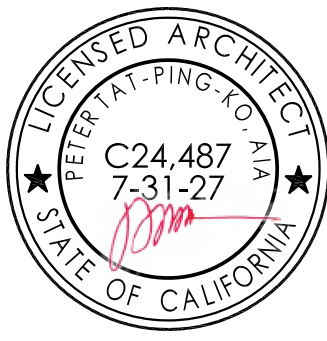

REVISION

PROJECT NO.	24-403
DATE	JULY 24, 2024
DRAWN BY	SD
SCALE	AS NOTED

SHEET
PHOTO
SIMULATIONS **AS9.3**



PROPOSED VIEWPOINT C (FROM MARY AVE, LOOKING SOUTH TOWARD BUILDING 1) - 3




PROPOSED VIEWPOINT C (FROM MARY AVE, LOOKING SOUTH TOWARD BUILDING 1) - 1



PROPOSED VIEWPOINT D (FROM MARY AVE, LOOKING SOUTH TOWARD BUILDING 2) - 4



PROPOSED VIEWPOINT D (FROM MARY AVE, LOOKING SOUTH TOWARD BUILDING 2) - 2

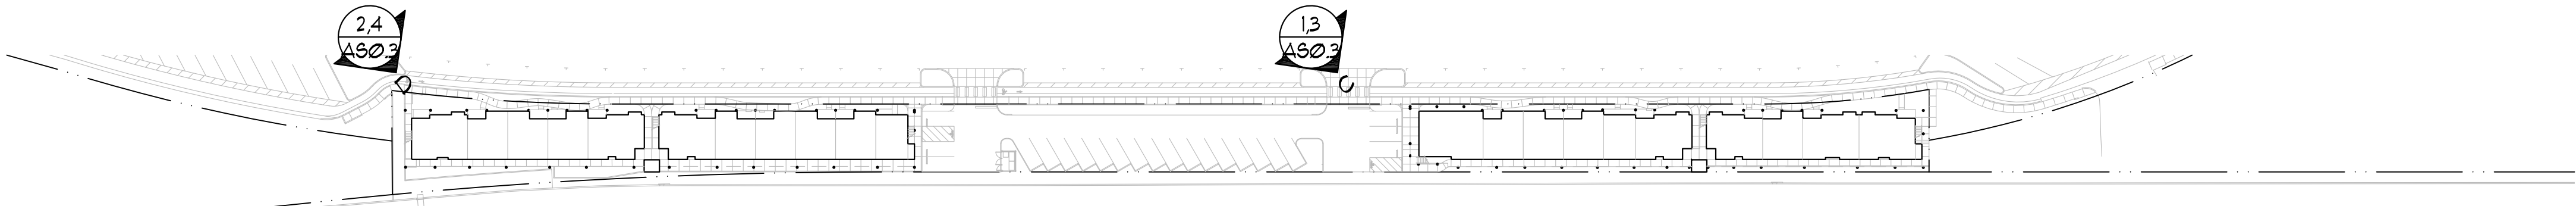

KEY MAP - -

MARY AVENUE
AFFORDABLE
HOUSING

CHARITIES
HOUSING

MARY AVENUE
CUPERTINO, CALIFORNIA



Ko Architects, Inc.
900 High Street, Suite 1
Palo Alto, CA 94301
p: 650.853.1908



REVISION	

PROJECT NO.	24-403
DATE	JULY 24, 2024
DRAWN BY	SD
SCALE	AS NOTED

SHEET
PHOTO
SIMULATIONS **AS9.4**

CITY OF
CUPERTINO

MARY AVENUE
CUPERTINO, CA



Ko Architects, Inc.
900 High Street, Suite 1
Palo Alto, CA 94301
p: 650.853.1908

Kimley»»Horn

10 S ALMADEN BLVD, SUITE 1250, SAN JOSE, CA 9511
PHONE: 669-800-4130
WWW.KIMLEY-HORN.COM

**PRELIMINARY,
NOT FOR
CONSTRUCTION**

STAMP HERE

REVISION

REF. NORTH

PROJECT NO. 197381002

DATE OCTOBER 2025

DRAWN BY


SCALE SEE SHEET

SHEET


EXISTING CONDITIONS & DEMO PLAN

C000.0

© KO ARCHITECTS, INC.

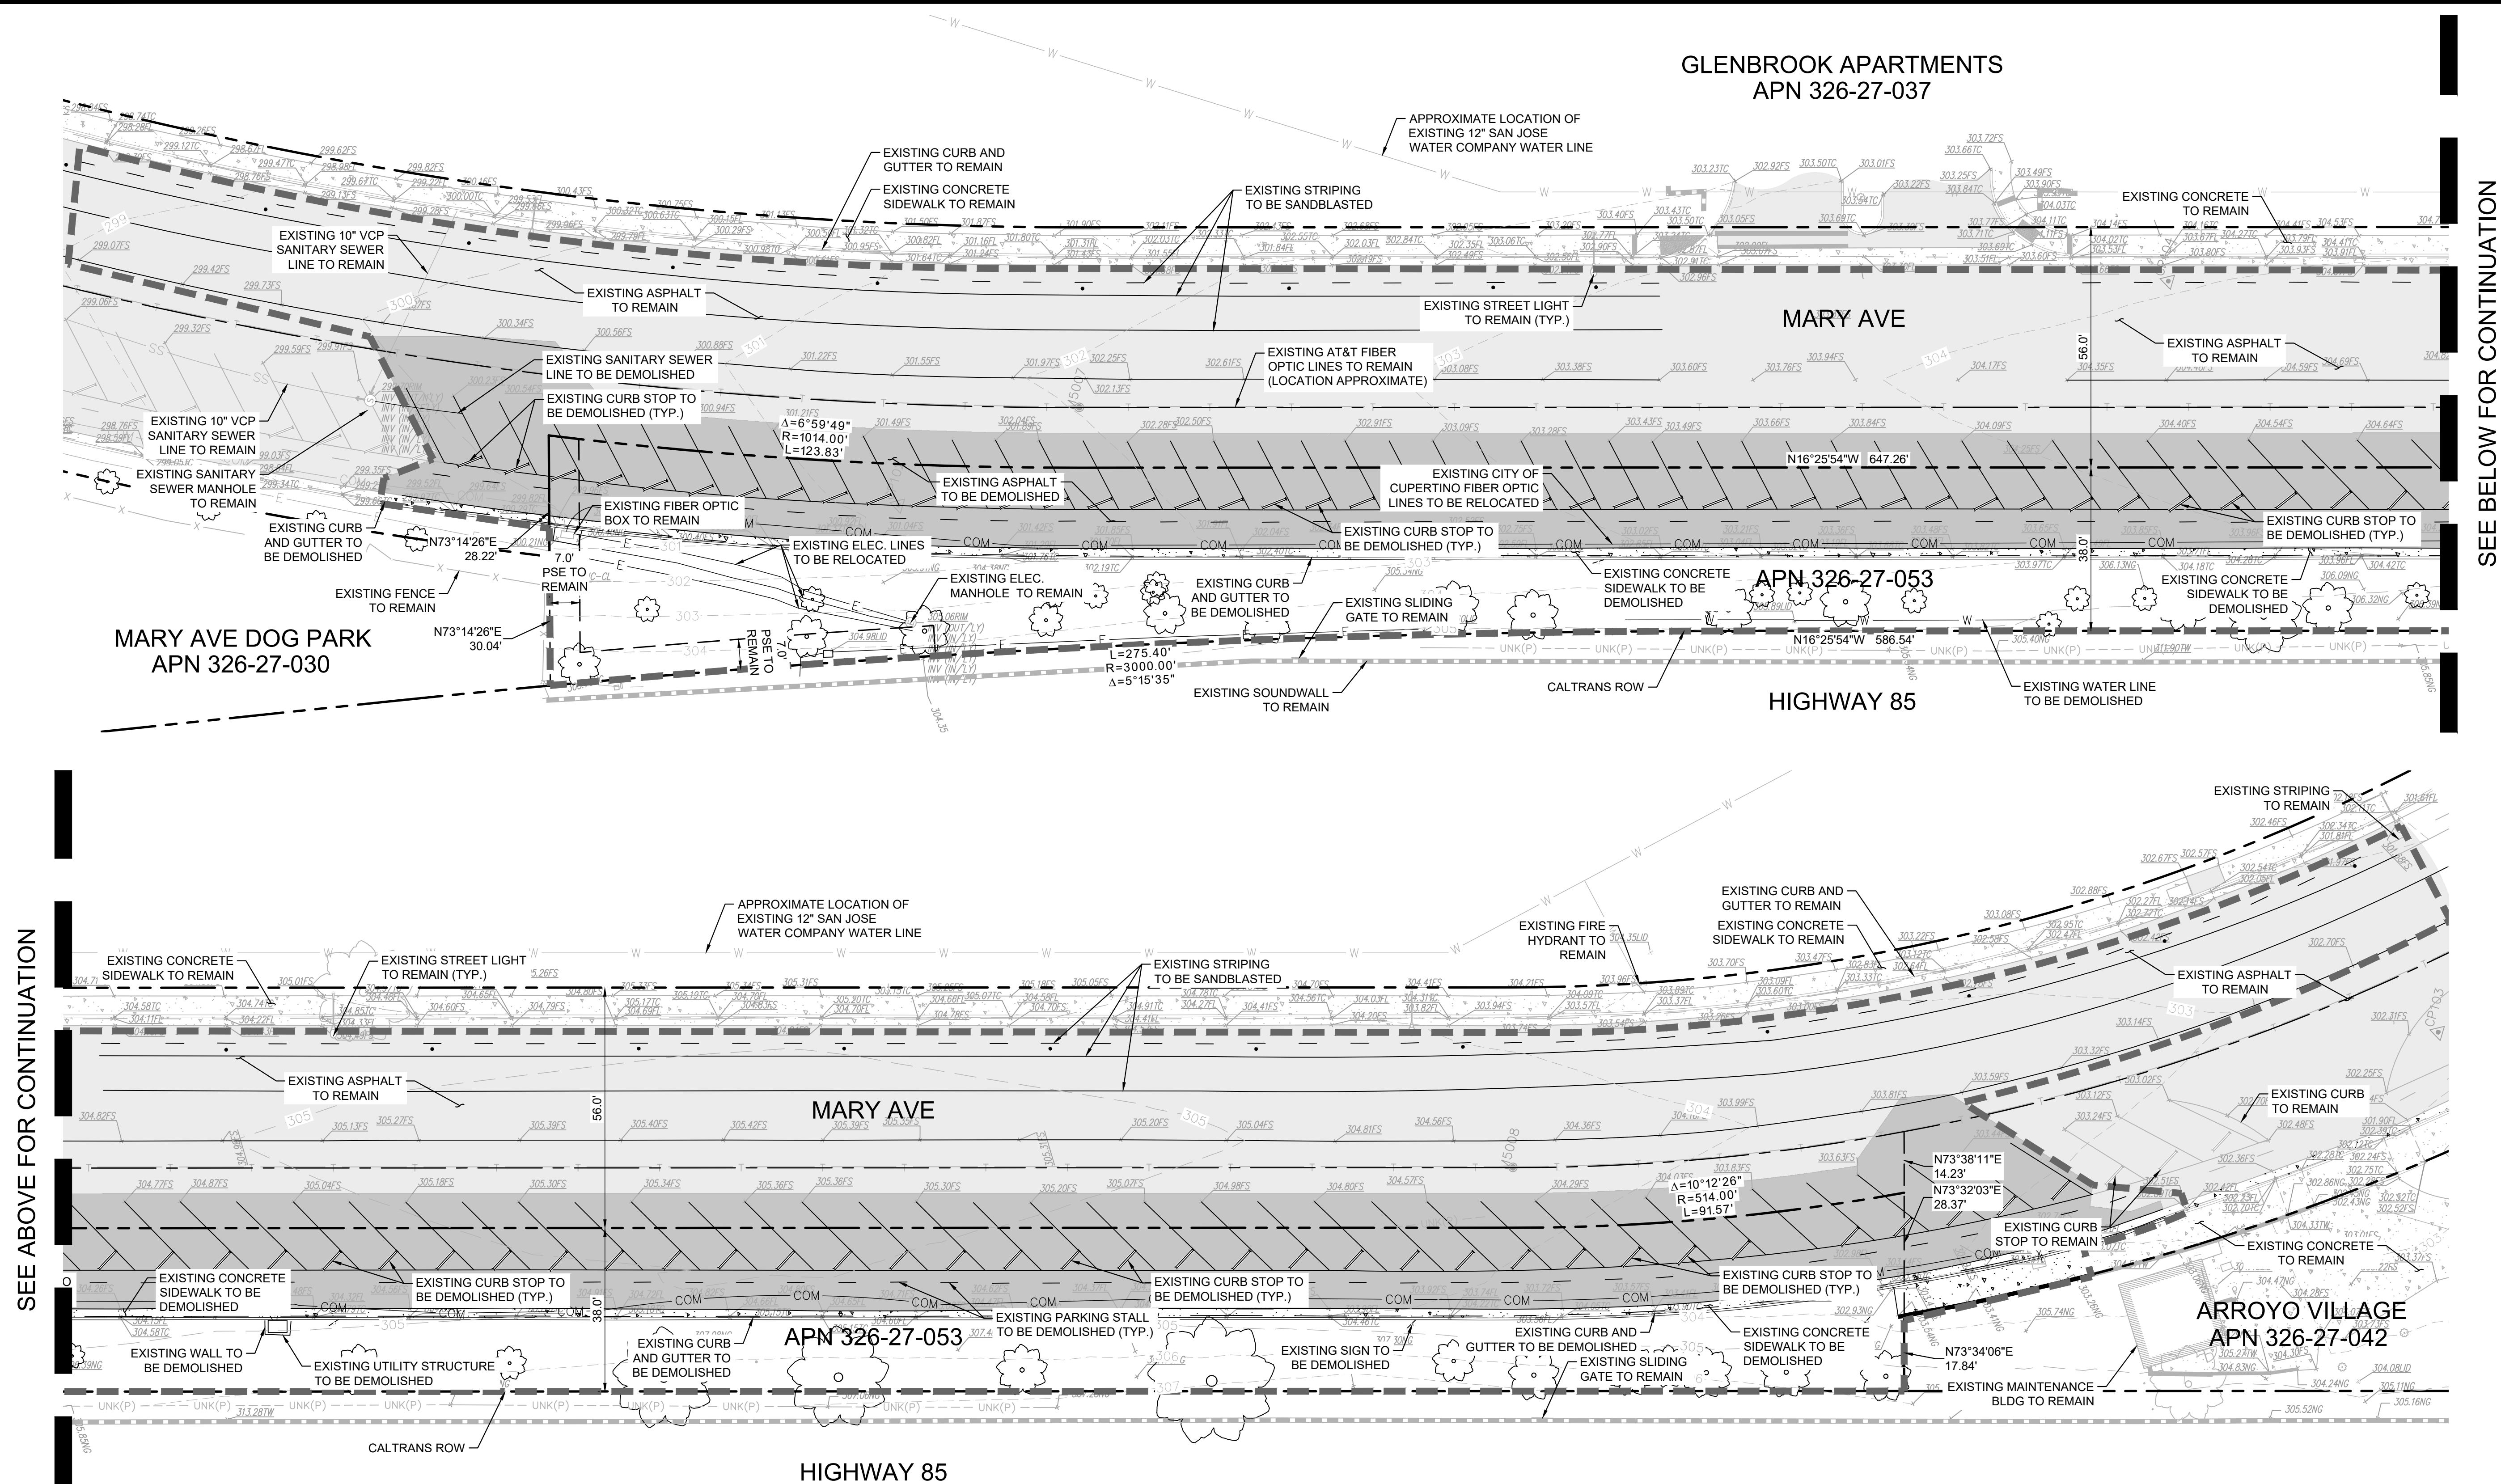

LEGEND

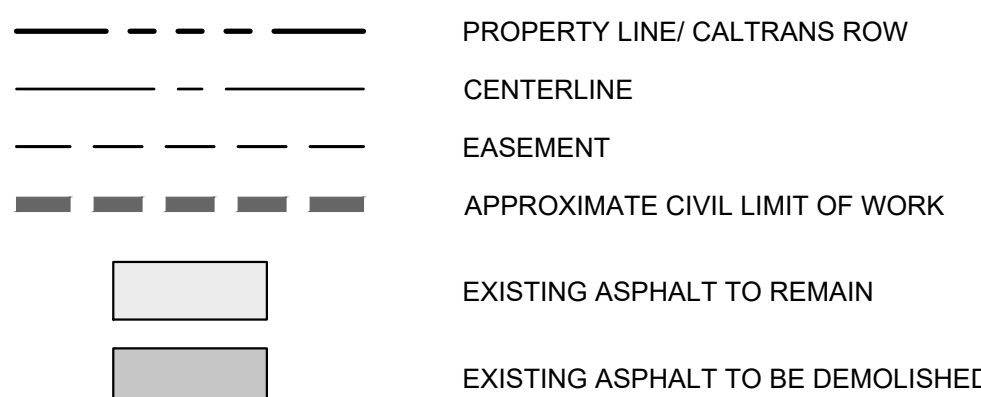

SURVEY NOTES

BASIS OF BEARING:
THE BEARINGS SHOWN HEREON ARE BASED UPON
THE CENTERLINE OF MARY AVENUE, BEING
N89°11'55"W PER PARCEL MAP RECORDED IN BOOK
838 OF MAPS, PAGES 24 & 25, IN THE OFFICE OF THE
COUNTY RECORDER.

BENCHMARK

NORTHING: 1943739

EASTING: 6110141

BM1071 SCVWD BRASS DISK (R180); ON TOP OF THE SOUTHERLY CURB OF STEVENS CREEK BOULEVARD AT APPROXIMATELY 200 FEET WESTERLY OF PENINSULA/BUBB ROAD AND NEAR RAILROAD CROSSING POLE #22118. ALSO, 2.5 FEET NORTH OF THE RAILROAD CROSSING LIGHTS, AND 20 FEET WEST FROM THE CENTER OF THE TRACKS. CITY OF CUPERTINO.

SURVEY DATE: AUGUST 02, 2024



DEMOLITION NOTES


1. CONTRACTOR TO CLEAR THE SITE WITHIN THE DEMOLITION LIMITS, THE CONTRACTOR SHALL DEMOLISH AND REMOVE FROM THE SITE ALL CURB, SIDEWALK, PAVEMENT, PLANTERS AND TREE ROOTS. CONTRACTOR TO REMOVE ALL UTILITIES AND APPURTENANCES UNLESS OTHERWISE NOTED.
2. ALL MATERIAL REMOVED FROM THIS SITE SHALL BE DISPOSED OF BY THE CONTRACTOR IN A LEGAL MANNER.
3. REMOVAL OF LANDSCAPING SHALL INCLUDE ROOTS AND ORGANIC MATERIAL.
4. DUST CONTROL MEASURES SHALL BE USED DURING DEMOLITION. CONTRACTOR SHALL PROVIDE A DUST CONTROL AND MITIGATION MEASURES PLAN.
5. CONTRACTOR TO CAP ALL EXISTING WET UTILITIES AT LIMIT OF DEMOLITION UNLESS OTHERWISE NOTED. SEWER LATERALS SHALL BE CAPPED AT THE MAIN. WATER LATERALS SHALL BE CAPPED AT THE MAIN.
6. CONTRACTOR SHALL ADJUST THE GRADE OF ANY EXISTING UTILITIES TO REMAIN.
7. THE CONTRACTOR SHALL REFER TO THE DEMOLITION PLAN, TREE PROTECTION PLAN AND ARBORIST REPORT FOR THE DEMOLITION/PRESERVATION OF EXISTING TREES. ALL TREES NOT SPECIFICALLY SHOWN TO BE PRESERVED OR RELOCATED WITHIN THE LIMITS OF DEMOLITION SHALL BE REMOVED AS PART OF THIS CONTRACT. TREE PROTECTION FENCING SHALL BE INSTALLED AS NECESSARY PRIOR TO ANY DEMOLITION.
8. REFER TO THE TOPOGRAPHIC SURVEY FOR ADDITIONAL DETAILS OF EXISTING STRUCTURES, ETC., LOCATED WITHIN THE PROJECT SITE, UNLESS OTHERWISE NOTED. ALL EXISTING IMPROVEMENTS MARKED AS "REMOVE" INCLUDING UTILITIES, BUILDINGS, STRUCTURES, SLABS, CONCRETE, ASPHALT, DEBRIS PILES, SIGNS, AND ALL APPURTENANCES ARE TO BE REMOVED FROM THE SITE BY THE CONTRACTOR AND REFERRED TO HEREIN IN A LEGAL MANNER. ITEMS ON THIS CONTRACT, SOME ITEMS WILL BE REMOVED NOTED OR SPECIFIED ON THE TOPOGRAPHIC SURVEY, SUCH AS UNDERGROUND UTILITIES THAT THE ABOVEGROUND UTILITY STRUCTURES MARKED AS "REMOVE". REFER TO THE DEMOLITION PLAN FOR THE LIMITS OF REMOVAL OF ALL MATERIAL.

EXISTING IMPROVEMENTS. IT IS THE CONTRACTOR'S RESPONSIBILITY TO VISIT THE SITE AND DETERMINE THE FULL EXTENT OF THE ITEMS TO BE REMOVED. CONTRACTOR SHALL VERIFY THAT ALL IMPROVEMENTS BEING REMOVED ARE FULLY CONTAINED WITHIN THE LIMITS OF DEMOLITION, AND THAT THEY DO NOT SERVE ANY FUNCTION FOR IMPROVEMENTS BEYOND LIMITS OF DEMOLITION. IF ANY ITEMS ARE IN QUESTION, THE CONTRACTOR SHALL CONTACT THE OWNER PRIOR TO REMOVAL OF SAID ITEMS.

9. THE LOCATION OF EXISTING UTILITIES IS APPROXIMATE AND MAY OR MAY NOT BE INCLUSIVE FOR THIS SITE. ANY UTILITIES ENCOUNTERED DURING DEMOLITION THAT ARE NOT DELINEATED HEREON SHOULD BE BROUGHT TO THE ATTENTION OF THE OWNER AND PROJECT ENGINEER IMMEDIATELY.
10. EXISTING FENCING MAY BE USED AS CONSTRUCTION FENCING ONLY IF APPROVED BY THE ENGINEER. THE CONTRACTOR SHALL SUBMIT A SPECIFIC LAYOUT FOR CONSIDERATION BY THE ENGINEER. IF APPROVED, CONTRACTOR SHALL BE RESPONSIBLE FOR THE CONDITION OF ANY SUCH FENCE SEGMENT POST CONSTRUCTION.
11. RELOCATION OR REMOVAL OF ELECTRICAL AND GAS UTILITIES SHALL BE COORDINATED WITH PACIFIC GAS AND ELECTRIC COMPANY.
12. DEMOLITION OF SITE ELEMENTS, INCLUDING BUT NOT LIMITED TO, BUILDINGS, LIGHT POLES, AND BOLLARDS SHALL INCLUDE THE REMOVAL, AND BACKFILL, OF ASSOCIATED FOOTINGS AND FOUNDATIONS.
13. LIMIT OF SITE DEMOLITION SHALL NOT EXTEND OUTSIDE THE EXISTING R/W AND PROPERTY LIMITS.
14. APPLICANT/CONTRACTOR SHALL APPLY FOR AN ENCROACHMENT PERMIT FOR STREET TREE REMOVAL TO REMOVE THE OWNER AND/OR THE CONTRACTOR SHALL POST A TREE REMOVAL NOTICE FOR A MINIMUM TWO WEEKS PRIOR TO REMOVAL. DOCUMENT AND PROVIDE PROOF OF NOTICING TO THE CITY, SUCH AS TIME STAMPED PHOTOS OF THE NOTICE POSTED TO THE TREES AT THE BEGINNING AND THE END OF TWO WEEK NOTICING PERIOD.

15. ANY INACTIVE SANITARY SEWER LINES DISCOVERED DURING DEMOLITION OR CONSTRUCTION SHALL BE ABANDONED, AND IF NEEDED, REMOVED.

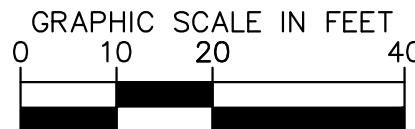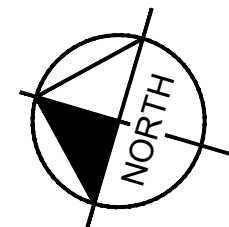

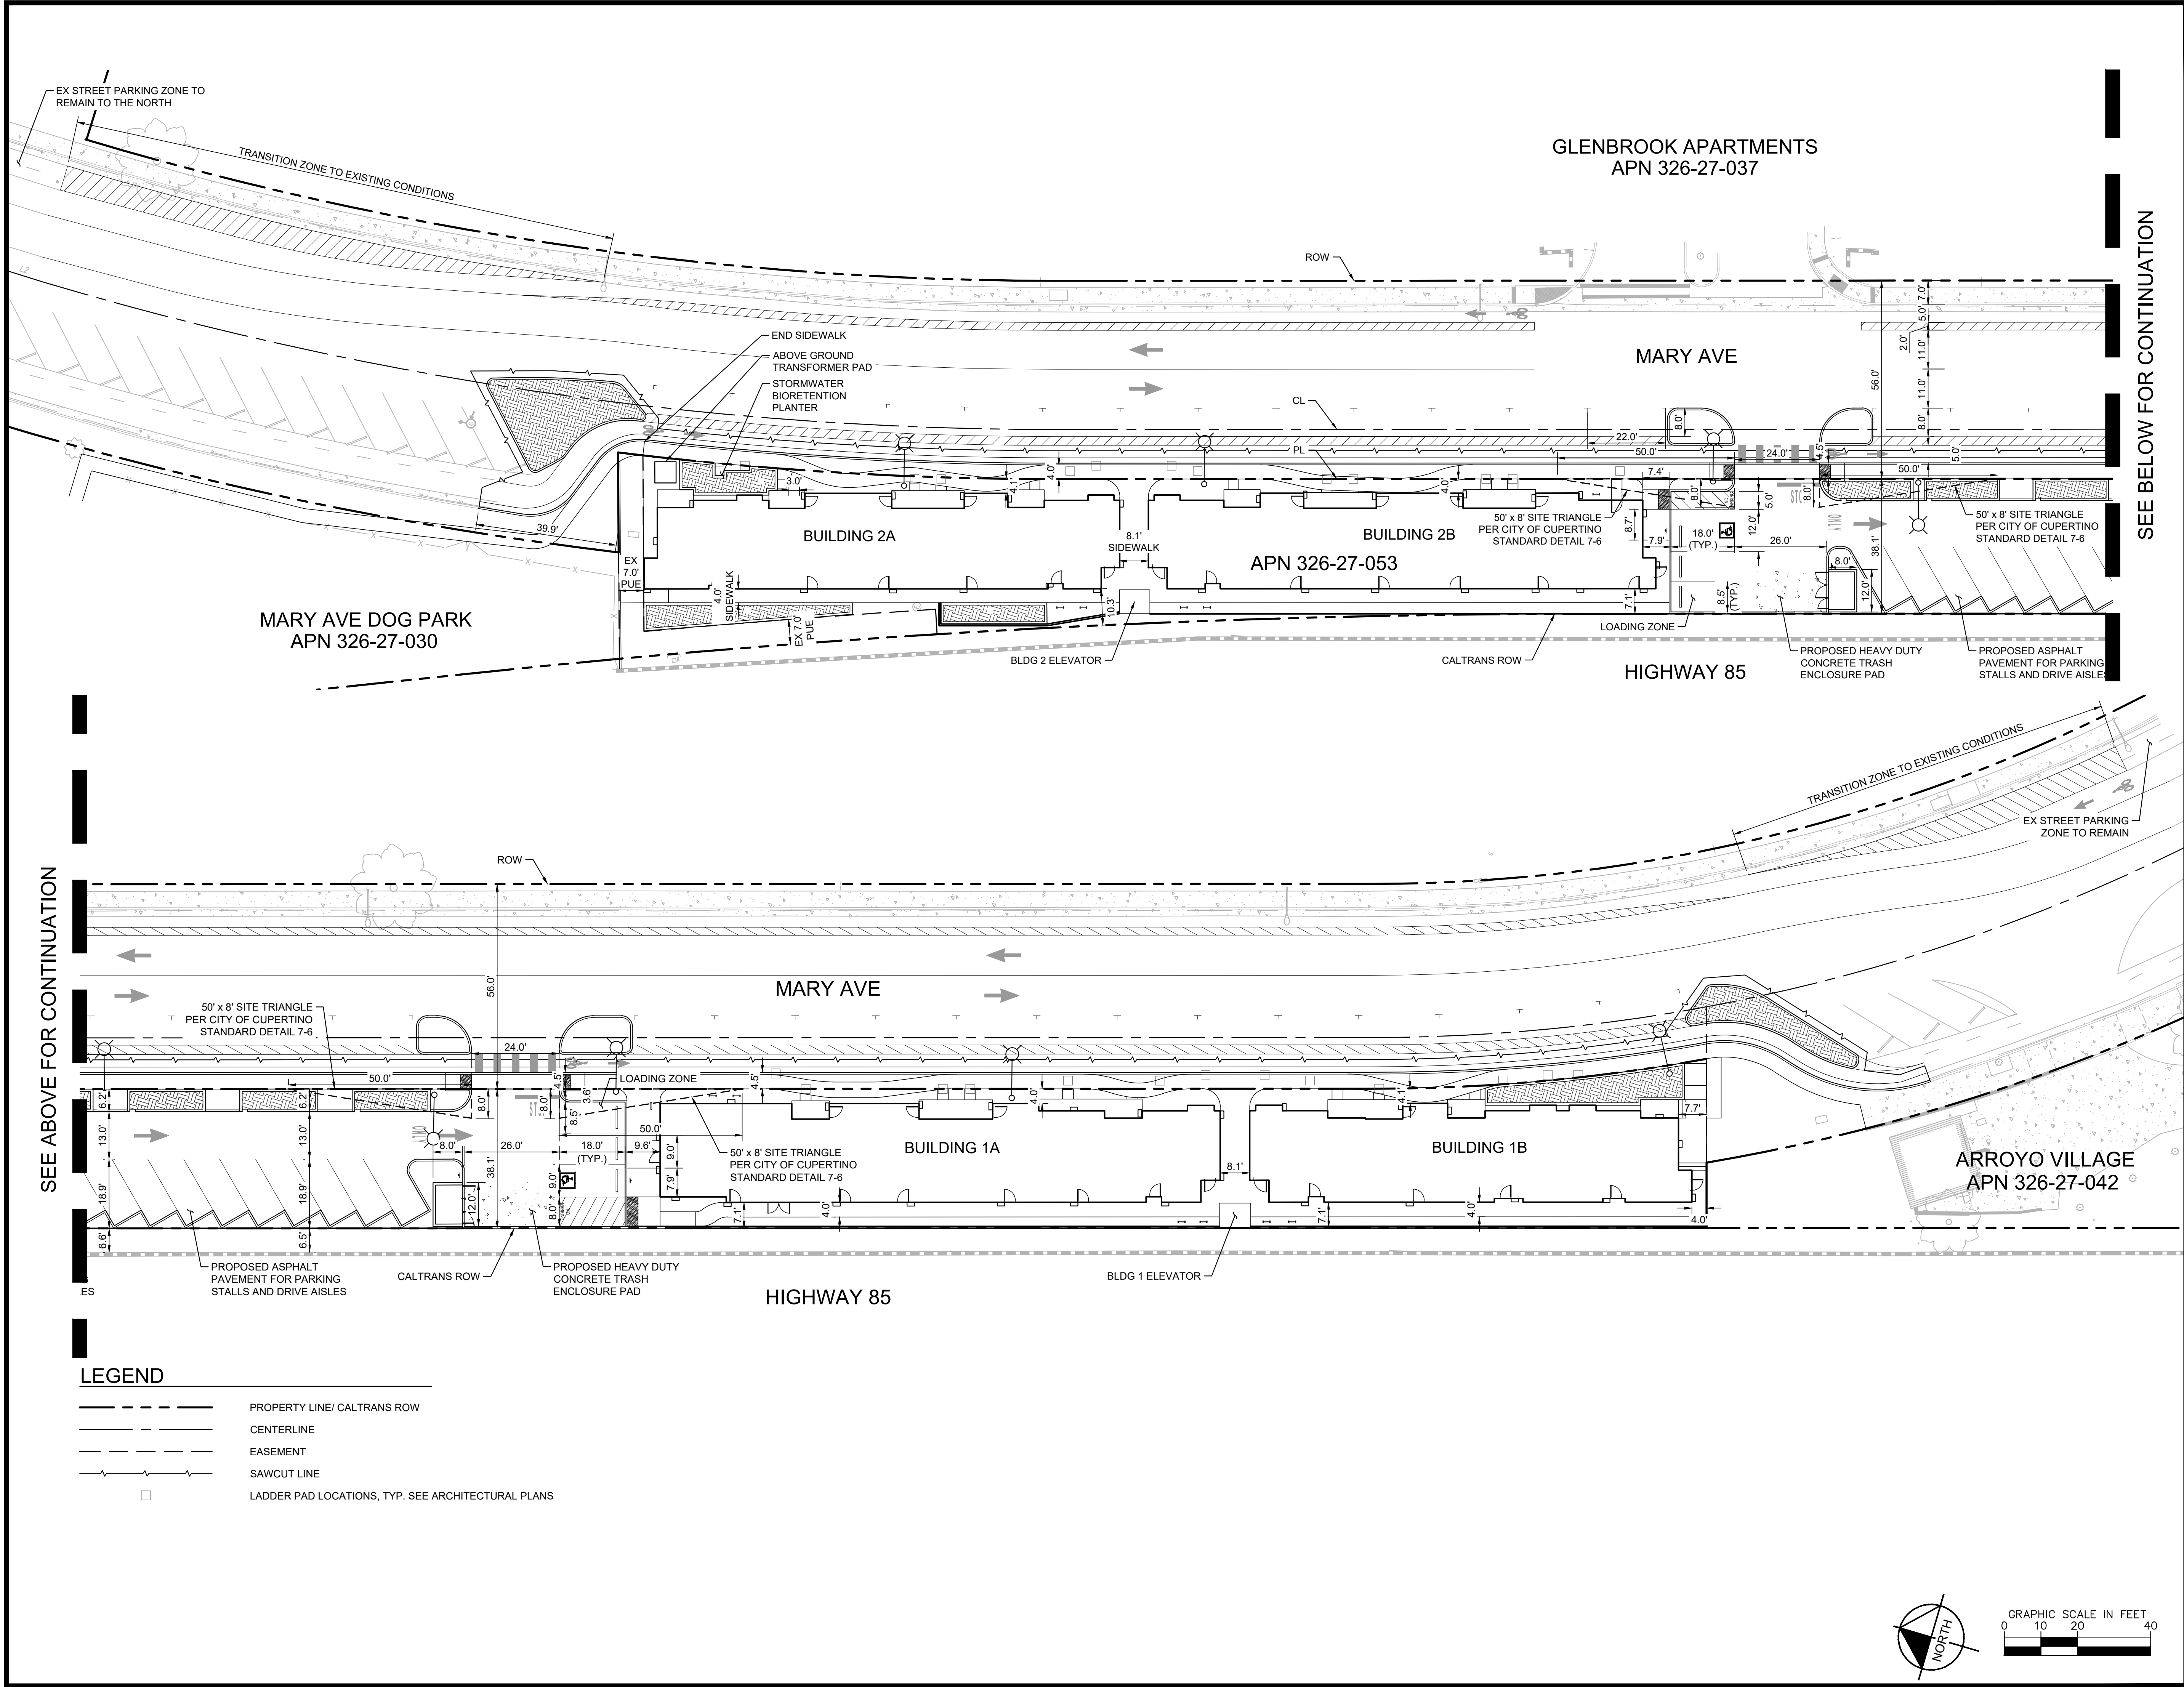

MARY AVENUE
AFFORDABLE
HOUSING

CITY OF
CUPERTINO

MARY AVENUE
CUPERTINO, CA

Ko Architects, Inc.
900 High Street, Suite 1
Palo Alto, CA 94301
p: 650.853.1908

Kimley»Horn


10 S ALMADEN BLVD, SUITE 1250, SAN JOSE, CA 95113
PHONE: 669-800-4130
WWW.KIMLEY-HORN.COM

PRELIMINARY,
NOT FOR
CONSTRUCTION

STAMP HERE

REVISION	



REF. NORTH	PROJECT NO.	197381002
DATE	OCTOBER 2025	
DRAWN BY		
SCALE	SEE SHEET	

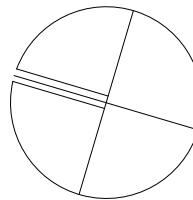

SHEET

PRELIMINARY
SITE PLAN

C001.0

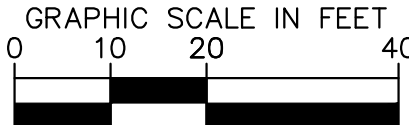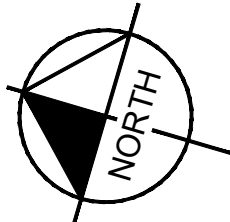

MARY AVENUE
AFFORDABLE
HOUSING

CITY OF
CUPERTINO

MARY AVENUE
CUPERTINO, CA



Ko Architects, Inc.
900 High Street, Suite 1
Palo Alto, CA 94301
p: 650.853.1908

Kimley»Horn


10 S ALMADEN BLVD, SUITE 1250, SAN JOSE, CA 95113
PHONE: 669-800-4130
WWW.KIMLEY-HORN.COM

PRELIMINARY,
NOT FOR
CONSTRUCTION

STAMP HERE

REVISION

REF. NORTH

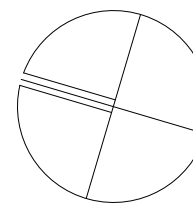

PROJECT NO. 197381002

DATE OCTOBER 2025


DRAWN BY

SCALE SEE SHEET

SHEET

PRELIMINARY
GRADING PLAN C002.0

© KO ARCHITECTS INC.

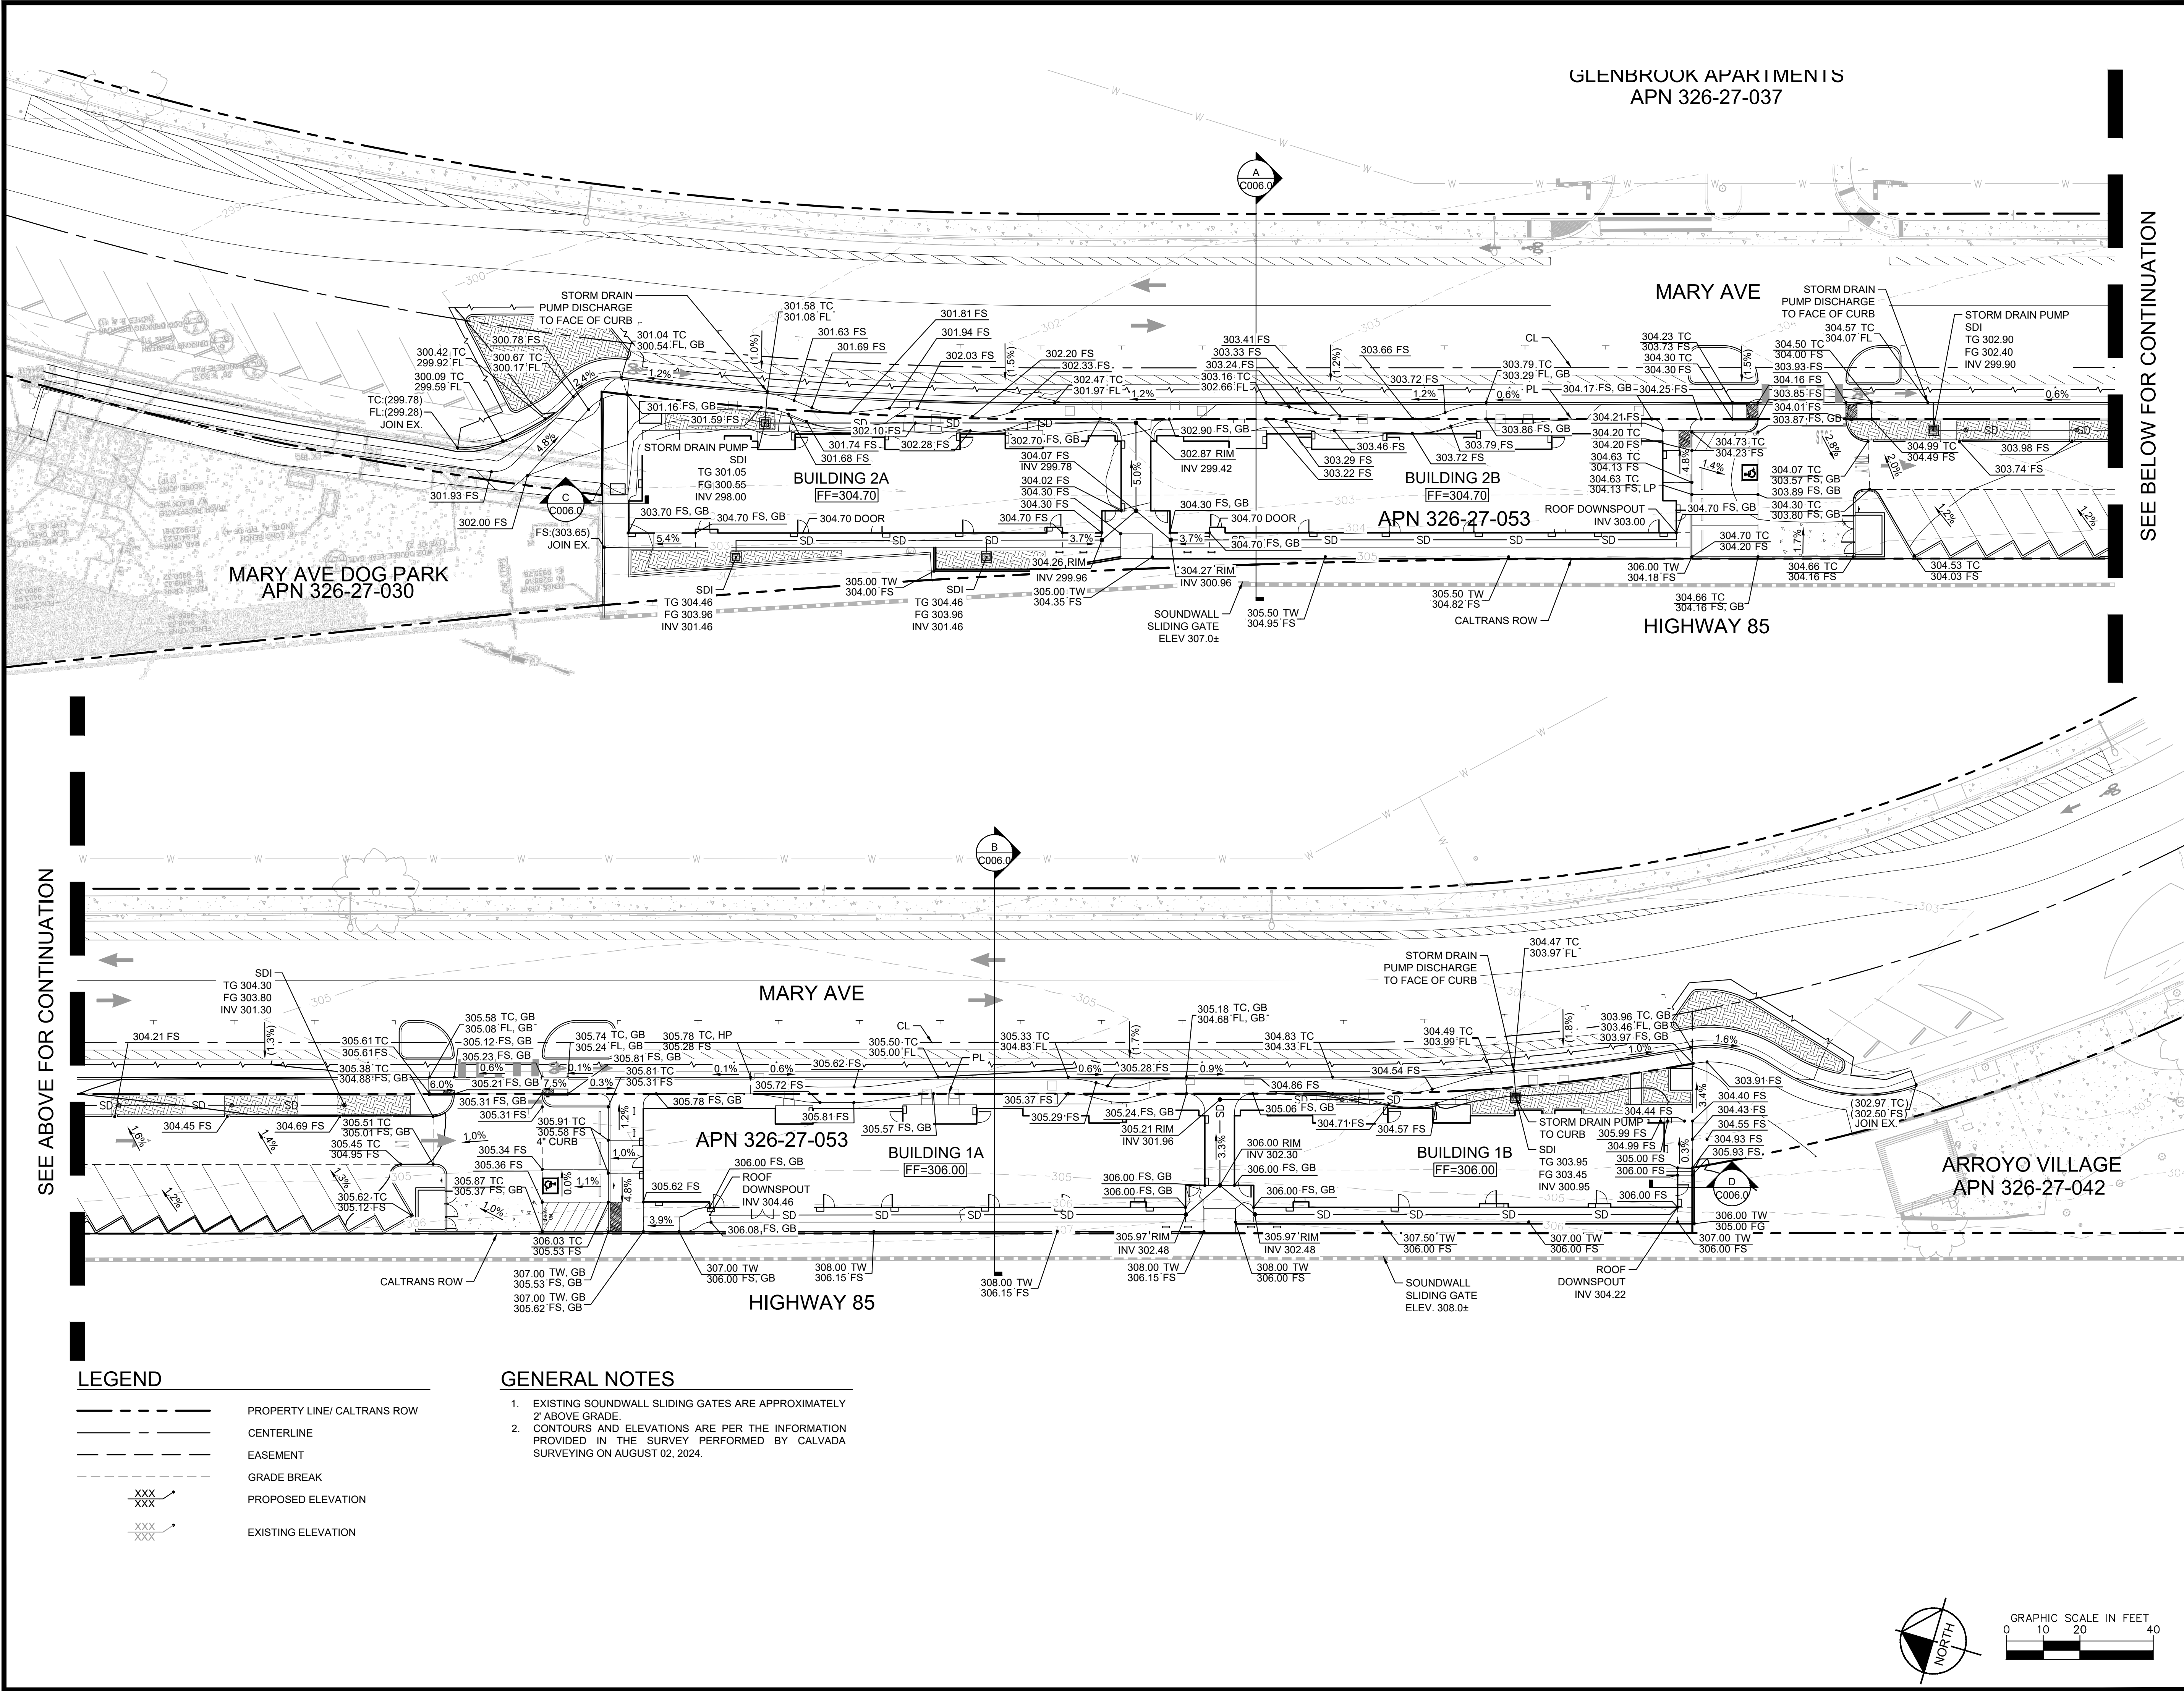

MARY AVENUE
AFFORDABLE
HOUSING

CITY OF
CUPERTINO

MARY AVENUE
CUPERTINO, CA



Ko Architects, Inc.
900 High Street, Suite 1
Palo Alto, CA 94301
p: 650.853.1908

Kimley»Horn


10 S ALMADEN BLVD, SUITE 1250, SAN JOSE, CA 95113
PHONE: 669-800-4130
WWW.KIMLEY-HORN.COM

PRELIMINARY,
NOT FOR
CONSTRUCTION

STAMP HERE

REVISION

REF. NORTH

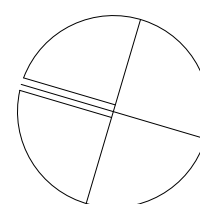

PROJECT NO. 197381002

DATE OCTOBER 2025


DRAWN BY

SCALE SEE SHEET

SHEET

PRELIMINARY
GRADING PLAN

C002.1

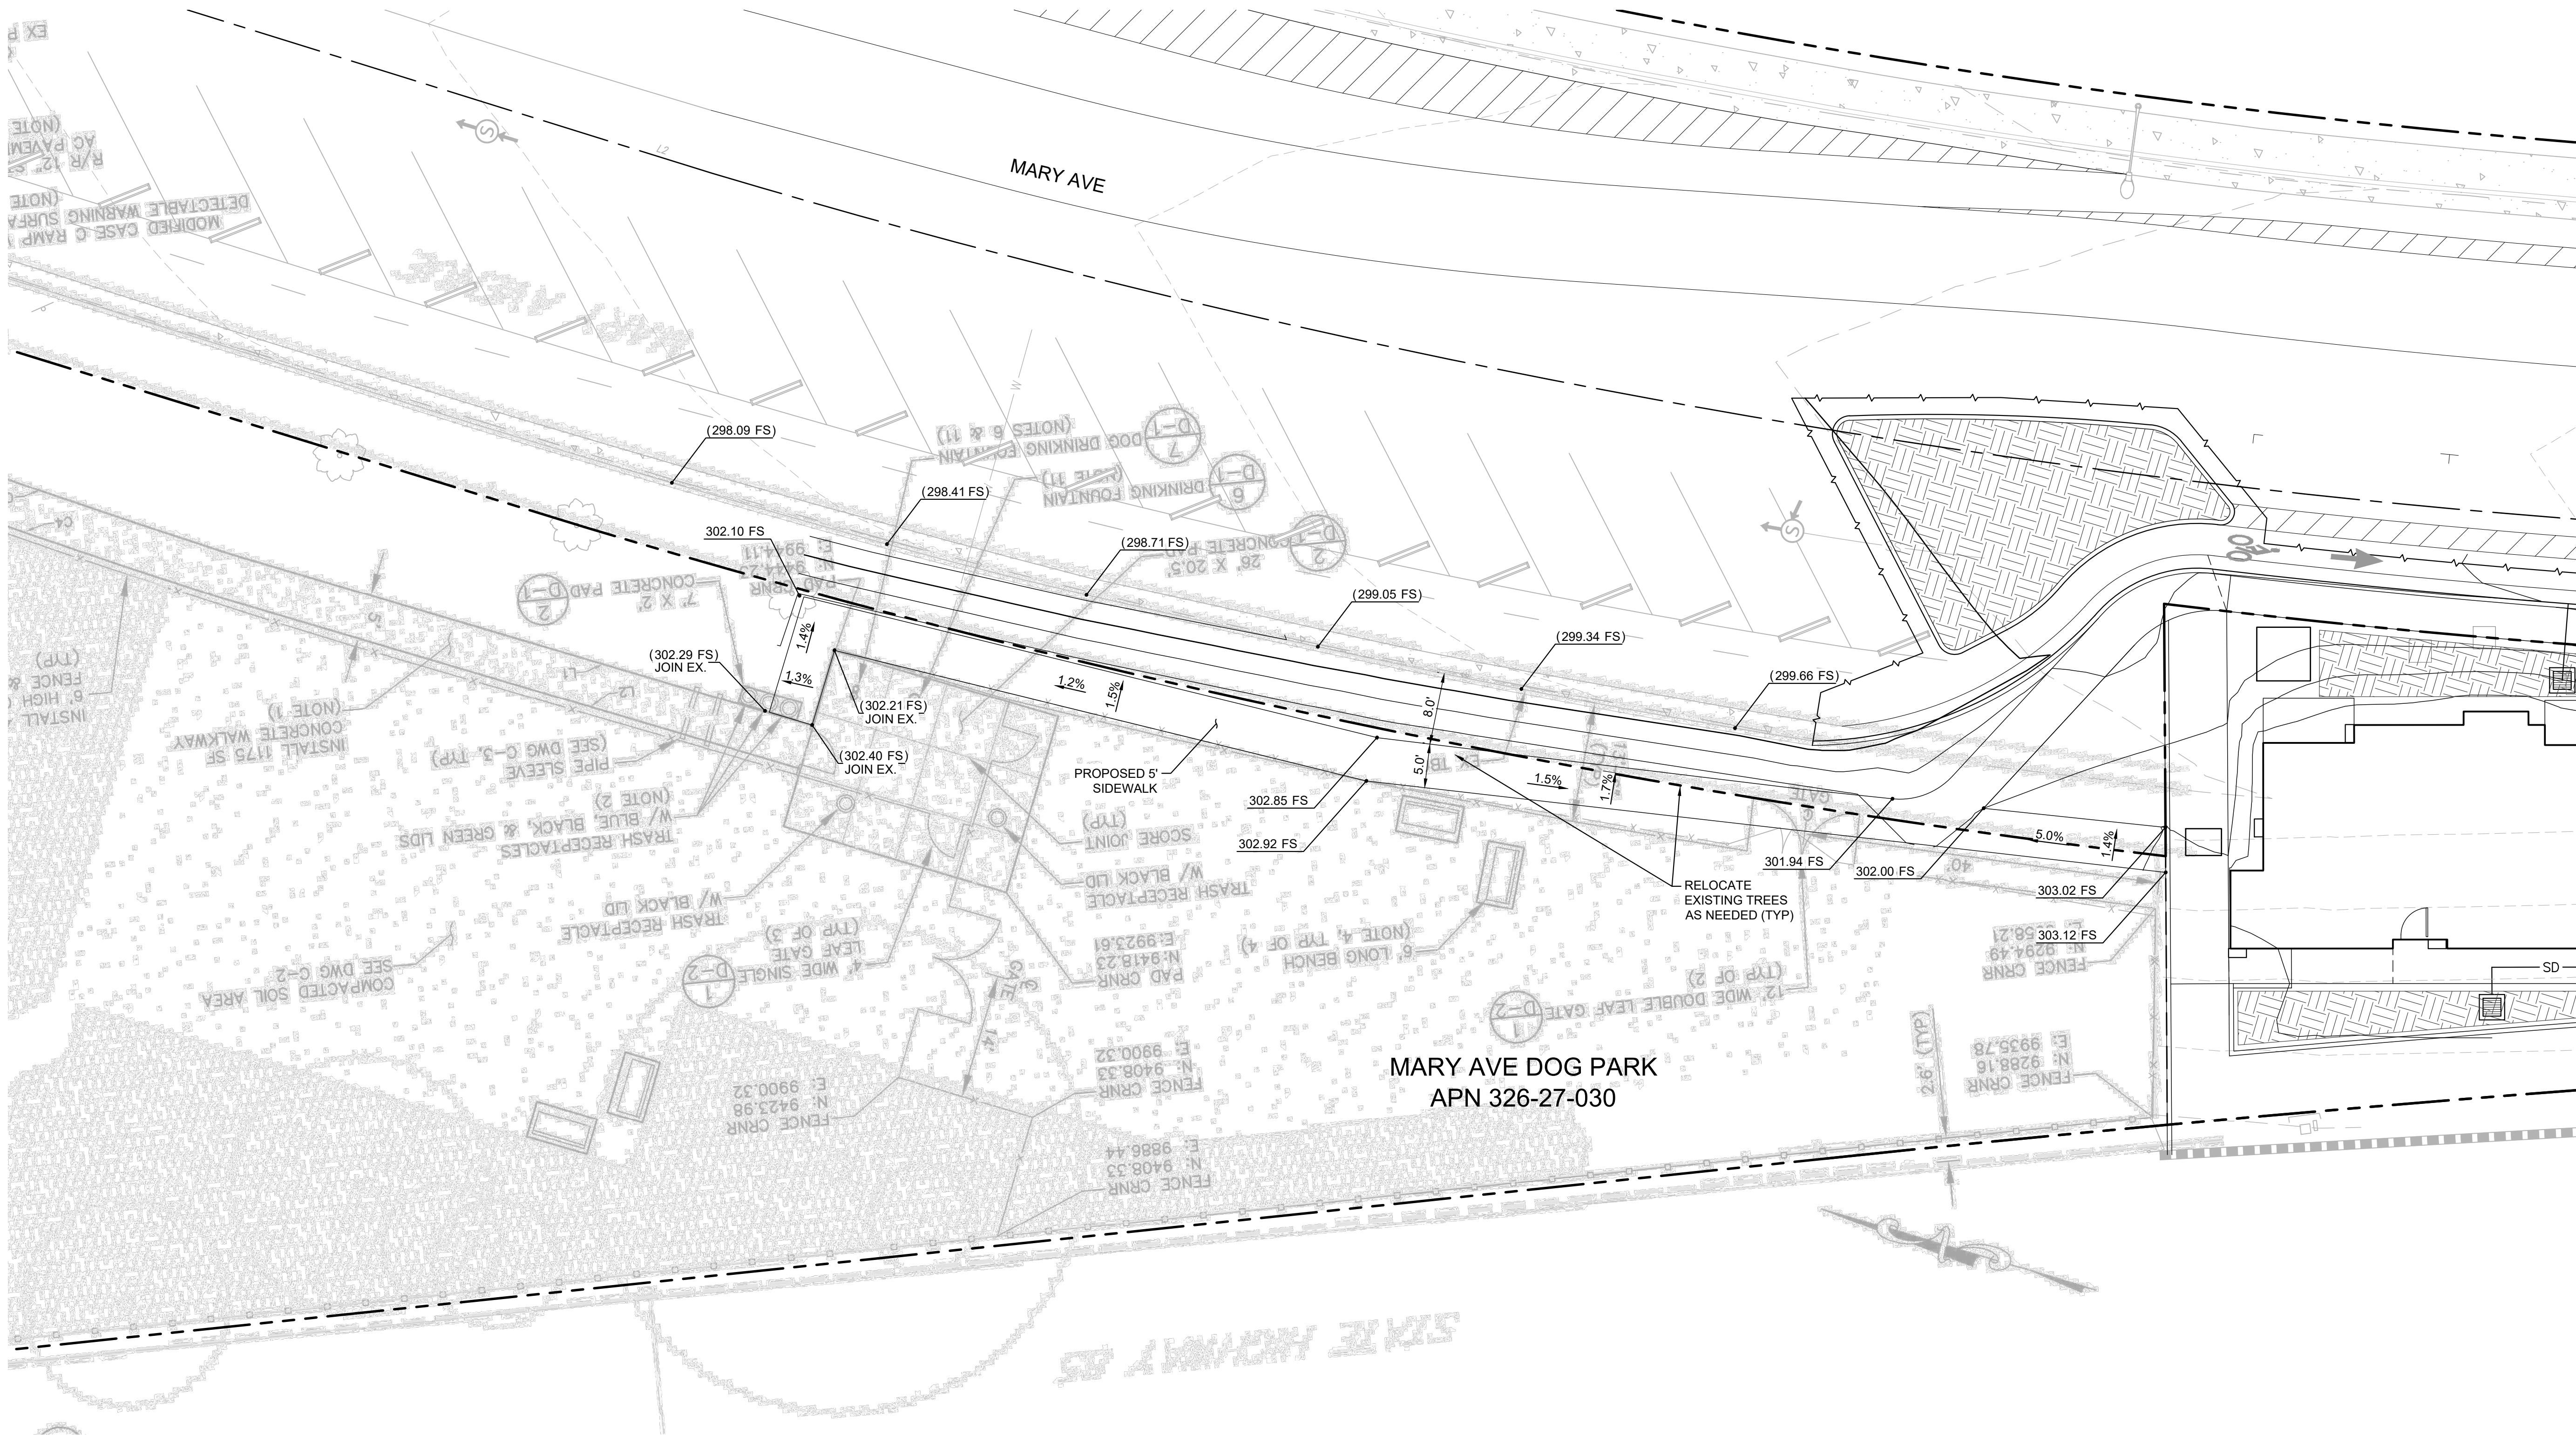

LEGEND

---	PROPERTY LINE/ CALTRANS ROW
---	CENTERLINE
---	EASEMENT
---	GRADE BREAK
xxx xxx	PROPOSED ELEVATION
xxx xxx	EXISTING ELEVATION

GENERAL NOTES

- EXISTING SOUNDWALL SLIDING GATES ARE APPROXIMATELY 2' ABOVE GRADE.
- CONTOURS AND ELEVATIONS ARE PER THE INFORMATION PROVIDED IN THE SURVEY PERFORMED BY CALVADA SURVEYING ON AUGUST 02, 2024.

CITY OF
CUPERTINO



Ko Architects, Inc.
900 High Street, Suite 1
Palo Alto, CA 94301
p: 650.853.1908

10 S ALMADEN BLVD, SUITE 1250, SAN JOSE, CA 95113
PHONE: 669-800-4130
WWW.KIMLEY-HORN.COM

**PRELIMINARY,
NOT FOR
CONSTRUCTION**

REVISION

REF. NORTH

PROJECT NO. 197381002

DATE OCTOBER 2025


DRAWN BY

SCALE SEE SHEET


SHEET

C003.0


© KO ARCHITECTS INC.

 

	PROPERTY LINE/ CALTRANS ROW
	CENTERLINE
	EASEMENT
	PROPOSED STORM DRAIN LINE
	PROPOSED SANITARY SEWER LINE
	PROPOSED WATER LINE
	PROPOSED FIRE WATER LINE
	PROPOSED FIBER OPTIC LINE
	PROPOSED STREET LIGHT LINE
	EXISTING TELECOM LINE
	EXISTING ELECTRICAL LINE
	EXISTING SANITARY SEWER LINE

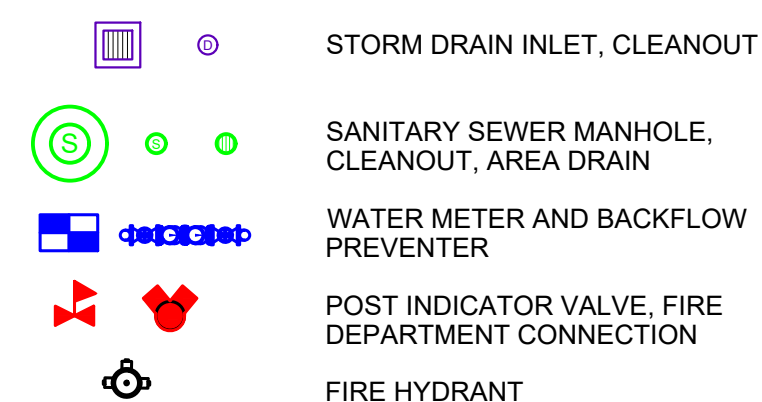

EXISTING UTILITIES ARE SHOWN ON THESE PLANS AS THEY ARE BELIEVED TO EXIST BASED ON AVAILABLE RECORDS BY OTHERS. THE OWNER AND ENGINEER DO NOT ACCEPT RESPONSIBILITY FOR THEIR ACCURACY OR COMPLETENESS. THE CONTRACTOR SHALL BE RESPONSIBLE FOR VERIFYING THE EXISTENCE, LOCATION, DEPTH, AND DIMENSION OF ALL UTILITIES PRIOR TO CONSTRUCTION. PRIOR TO ANY EXCAVATION, THE CONTRACTOR SHALL BE RESPONSIBLE FOR SURVEYING THE HORIZONTAL AND VERTICAL LOCATIONS OF UTILITIES AT ALL PROPOSED UTILITY CROSSINGS, AREAS OF EXCAVATION, AND WHERE CONSTRUCTION MAY BE AFFECTED BY THE LOCATION OR DEPTH OF THE UTILITY. DISCREPANCIES OR POTENTIAL CONFLICTS WITH PROPOSED CONSTRUCTION SHALL BE REPORTED TO AND RESOLVED BY THE ENGINEER PRIOR TO PROCEEDING WITH CONSTRUCTION.

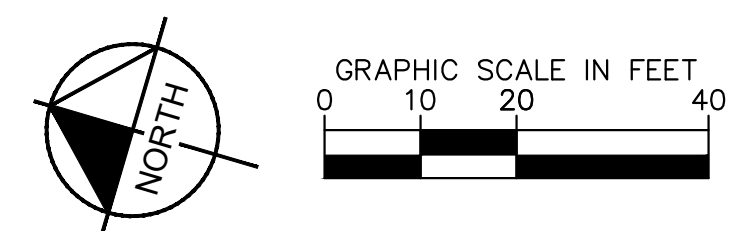

MARY AVENUE
AFFORDABLE
HOUSING

CITY OF
CUPERTINO

MARY AVENUE
CUPERTINO, CA



Ko Architects, Inc.
900 High Street, Suite 1
Palo Alto, CA 94301
p: 650.853.1908

Kimley»Horn


10 S ALMADEN BLVD, SUITE 1250, SAN JOSE, CA 95113
PHONE: 669-800-4130
WWW.KIMLEY-HORN.COM

PRELIMINARY,
NOT FOR
CONSTRUCTION

STAMP HERE

REVISION

REF. NORTH

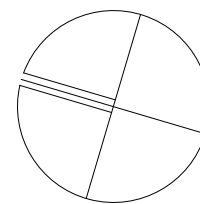

PROJECT NO. 197381002

DATE OCTOBER 2025


DRAWN BY

SCALE SEE SHEET

SHEET

PRELIMINARY
STORMWATER
CONTROL PLAN

C004.0

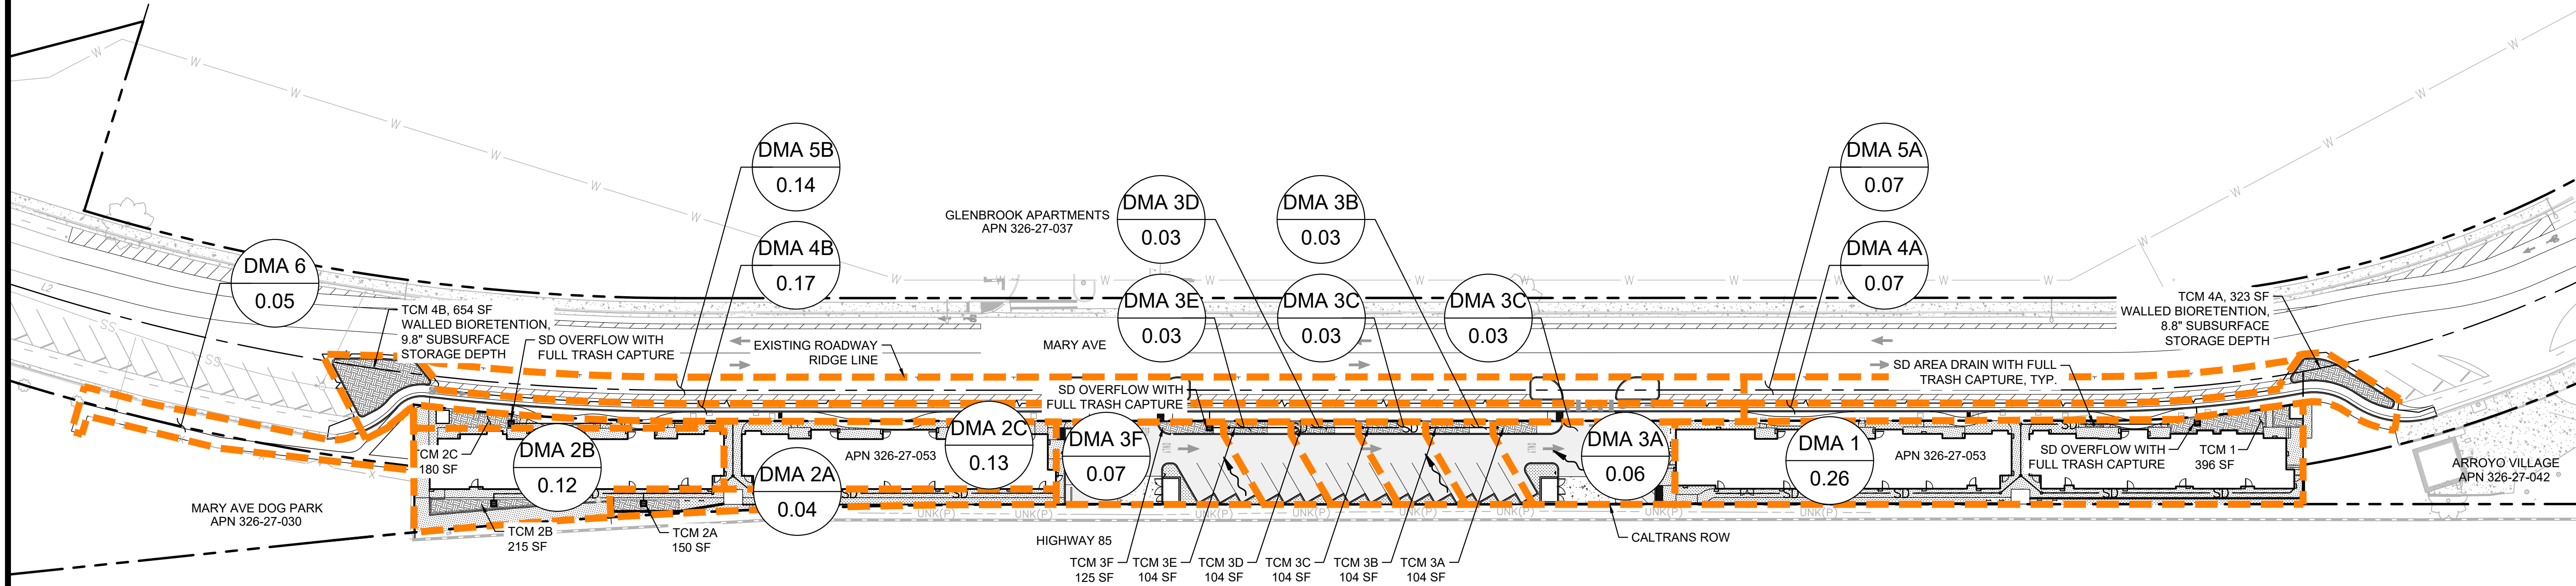

LEGEND

- PROPERTY LINE/ CALTRANS ROW
- CENTERLINE
- EASEMENT
- SD STORM DRAIN PIPE
- DMA BOUNDARY
- SURFACE FLOW DIRECTION
- DMA #
- DMA AREA (AC)
- BIORETENTION AREA

GENERAL NOTES

- ALL PROPOSED STORM DRAIN INLETS, AREA DRAINS, AND LID OVERFLOWS SHALL BE CLEARLY MARKED WITH "NO DUMPING FLOWS TO CREEK" OR "NO DUMPING FLOWS TO BAY" PER CITY OF CUPERTINO GREEN DEVELOPMENT STANDARDS.
- INSTALL REM TRITON BIOFLEX DROP INLET TRASH GUARD AT ALL PROPOSED STORM DRAIN INLETS AND LID OVERFLOWS.
- BIORETENTION BASINS HAVE BEEN SIZED USING THE FLOW - UNIFORM INTENSITY METHOD APPROACH OF THE SCVURPPP.

SIZING FOR VOLUME BASED TREATMENT			
DMA #	4A/5A		
A=	5,997 s.f.		
Pervious Pavement Area =	482 s.f.	% Imperviousness (I)=	100.00% ***
Impervious Area =	5515		
Remaining Pervious Area=	0 s.f.		
MAPSite =	17.9	Correction Factor=	1.22302
MAPage =	13.9		
Clay (D):		Sandy Clay (D):	
Silt Loam/Loam (B):		Clay Loam (D):	X
Are the soils outside the building footprint not graded/compacted? Yes No			
If no, and the soil will be compacted during site preparation and grading, the soils infiltration ability will be decreased. Modify your answer to a soil with a lower infiltration rate (eg. Silt Loam to Clay)			
Modified Soil Type:			
S=	1.00%		
UBS Volume for 1% Slope (UBS1%) = 0.58 inches (Use Figure B-2)			
UBS Volume for 15% Slope (UBS15%) = 0.6 inches (Use Figure B-5)			
UBS Volume for X% Slope (UBSX%) = 0.58 inches (Corrected Slope for the site)			
Adjusted UBS = Correction Factor (Step 2) x UBSx% (Step 5)			
Adjusted UBS = 0.709353 inches			
Design Volume = Adjusted UBS (Step 6) x Drainage Area (Step 1) x 1ft/12inch			
Design Volume = 354.50 ft³			
Design Depth = 8.8257 inch			
SELF RETAINING (PERVIOUS PAVEMENT)			
Porosity of Rock*	Min. Storage Depth Required (in)	Pervious ≥ 1/2 Impervious**	
0.40	22.06	No	
Minimum Storage Depth = Design Volume (c.f.) / Pervious Pavement Area (s.f.) / rock porosity x 12 in/1 ft			
* Porosity of Class II Permeable = 0.4 based on SCVUURP training.			
** If value = "No" increase size of pervious pavement.			
*** Pervious pavement is included as part of impervious area only for volume calculation			

ASSUMED NATIVE SOIL INFILTRATION RATE = 0.20 IN/HR
DRAWDOWN TIME = 12.1 IN / 0.20 IN/HR = 60.5 HRS = 2.5 DAYS

NOTE: INFILTRATION RATE OF MOST LIMITING SOIL LAYER RANGES FROM 0.20-0.57 IN/HR PER NRCS WEB SOIL SURVEY.

TREATMENT CONTROL MEASURE SUMMARY TABLE									
Drainage Management Area	TCM #	Treatment Type	Drainage Area (s.f.)	Drainage Area (ac)	Impervious Area (s.f.)	Pervious Area (s.f.)	Bioretention Area Required* (s.f.)	Bioretention Area Provided (s.f.)	Overflow Riser Height (in)
1	1	Bioretention (LID)	11,166	0.26	9,878	1,288	395	396	6
2A	2A	Bioretention (LID)	1,794	0.04	1,023	771	41	150	6
2B	2B	Bioretention (LID)	5,360	0.12	4,210	1,150	168	215	6
2C	2C	Bioretention (LID)	5,427	0.12	4,429	998	177	180	6
3A	3A	Bioretention (LID)	2,827	0.06	2,453	374	98	104	6
3B	3B	Bioretention (LID)	1,155	0.03	929	226	37	104	6
3C	3C	Bioretention (LID)	1,155	0.03	929	226	37	104	6
3D	3D	Bioretention (LID)	1,155	0.03	929	226	37	104	6
3E	3E	Bioretention (LID)	3,163	0.07	2,754	409	110	125	6
4A**	4A	Bioretention (LID)	2,991	0.07	2,509	482	100	323	6
5A***	4A	Bioretention (LID)	3,006	0.07	3,006	0	120		6
4B**	4B	Bioretention (LID)	7,201	0.17	6,228	973	249	654	6
5B***	4B	Bioretention (LID)	6,219	0.14	6,219	0	249		6
6	N/A	Self-Retaining	2,087	0.05	905	1,182	N/A	N/A	N/A
Totals (without 5A/5B/6)			43,394	1.00	36,271	7,123			
Totals:			54,706	1.26	46,401	8,305			

*Sizing for Bioretention Area Required calculated using the 4% Method (Impervious Area x 0.04)

**See Volume Calculations, this sheet.

SIZING FOR VOLUME BASED TREATMENT			
DMA #	4B/5B		
A=	13,420 s.f.		
Pervious Pavement Area =	973 s.f.	% Imperviousness (I)=	100.00% ***
Impervious Area =	12,447		
Remaining Pervious Area=	0 s.f.		
MAPSite =	17.9	Correction Factor=	1.22302
MAPage =	13.9		
Clay (D):		Sandy Clay (D):	
Silt Loam/Loam (B):		Clay Loam (D):	X
Are the soils outside the building footprint not graded/compacted? Yes No			
If no, and the soil will be compacted during site preparation and grading, the soils infiltration ability will be decreased. Modify your answer to a soil with a lower infiltration rate (eg. Silt Loam to Clay)			
Modified Soil Type:			
S=	1.00%		
UBS Volume for 1% Slope (UBS1%) = 0.58 inches (Use Figure B-2)			
UBS Volume for 15% Slope (UBS15%) = 0.6 inches (Use Figure B-5)			
UBS Volume for X% Slope (UBSX%) = 0.58 inches (Corrected Slope for the site)			
Adjusted UBS = Correction Factor (Step 2) x UBSx% (Step 5)			
Adjusted UBS = 0.709353 inches			
Design Volume = Adjusted UBS (Step 6) x Drainage Area (Step 1) x 1ft/12inch			
Design Volume = 793.29 ft³			
Design Depth = 9.78967 inch			
SELF RETAINING (PERVIOUS PAVEMENT)			
Porosity of Rock*	Min. Storage Depth Required (in)	Pervious ≥ 1/2 Impervious**	
0.40	24.46	No	
Minimum Storage Depth = Design Volume (c.f.) / Pervious Pavement Area (s.f.) / rock porosity x 12 in/1 ft			
* Porosity of Class II Permeable = 0.4 based on SCVUURP training.			
** If value = "No" increase size of pervious pavement.			
*** Pervious pavement is included as part of impervious area only for volume calculation			


ASSUMED NATIVE SOIL INFILTRATION RATE = 0.20 IN/HR
DRAWDOWN TIME = 13.4 IN / 0.20 IN/HR = 67 HRS = 2.8 DAYS

NOTE: INFILTRATION RATE OF MOST LIMITING SOIL LAYER RANGES FROM 0.20-0.57 IN/HR PER NRCS WEB SOIL SURVEY.

Construction Best Management Practices (BMPs)

Construction projects are required to implement year-round stormwater BMPs.

Materials & Waste Management

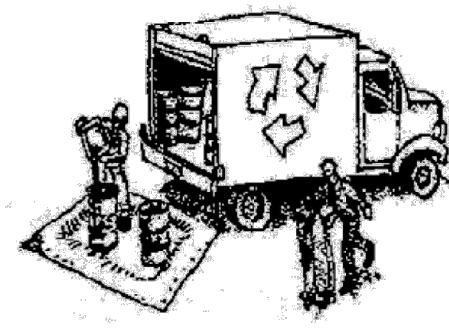

Non-Hazardous Materials

- Berm and cover stockpiles of sand, dirt or other construction material with tarps when rain is forecast or when they are not in use.
- Use (but don't overuse) reclaimed water for dust control.
- Ensure dust control water doesn't leave site or discharge to storm drains.

Hazardous Materials

- Label all hazardous materials and hazardous wastes (such as pesticides, paints, thinners, solvents, fuel, oil, and antifreeze) in accordance with City, County, State and Federal regulations.
- Store hazardous materials and wastes in water tight containers, store in appropriate secondary containment, and cover them at the end of every work day or during wet weather or when rain is forecast.
- Follow manufacturer's application instructions for hazardous materials and do not use more than necessary. Do not apply chemicals outdoors when rain is forecast within 24 hours.
- Arrange for appropriate disposal of all hazardous wastes.


Waste Management

- Cover and maintain dumpsters. Check frequently for leaks. Place dumpsters under roofs or cover with tarps or plastic sheeting secured around the outside of the dumpster. A plastic liner is recommended to prevent leaks. Never clean out a dumpster by hosing it down on the construction site.
- Place portable toilets away from storm drains. Make sure they are in good working order. Check frequently for leaks.
- Dispose of all wastes and demolition debris properly. Recycle materials and wastes that can be recycled, including solvents, water-based paints, vehicle fluids, broken asphalt and concrete, wood, and cleared vegetation.
- Dispose of liquid residues from paints, thinners, solvents, glues, and cleaning fluids as hazardous waste.
- Keep site free of litter (e.g. lunch items, cigarette butts).
- Prevent litter from uncovered loads by covering loads that are being transported to and from site.

Construction Entrances and Perimeter

- Establish and maintain effective perimeter controls and stabilize all construction entrances and exits to sufficiently control erosion and sediment discharges from site and tracking off-site.
- Sweep or vacuum any street tracking immediately and secure sediment source to prevent further tracking. Never hose down streets to clean up tracking.

Equipment Management & Spill Control

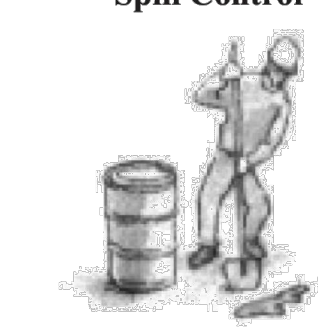


Maintenance and Parking

- Designate an area of the construction site, well away from streams or storm drain inlets and fitted with appropriate BMPs, for auto and equipment parking, and storage.
- Perform major maintenance, repair jobs, and vehicle and equipment washing off site.
- If refueling or vehicle maintenance must be done onsite, work in a bermed area away from storm drains and over a drip pan or drop cloths big enough to collect fluids. Recycle or dispose of fluids as hazardous waste.
- If vehicle or equipment cleaning must be done onsite, clean with water only in a bermed area that will not allow rinse water to run into gutters, streets, storm drains, or surface waters.
- Do not clean vehicle or equipment onsite using soaps, solvents, degreasers, or steam cleaning equipment, and do not use diesel oil to lubricate equipment or parts onsite.

Spill Prevention and Control

- Keep spill cleanup materials (e.g., rags, absorbents and cat litter) available at the construction site at all times.
- Maintain all vehicles and heavy equipment. Inspect frequently for and repair leaks. Use drip pans to catch leaks until repairs are made.
- Clean up leaks, drips and other spills immediately and dispose of cleanup materials properly.
- Use dry cleanup methods whenever possible (absorbent materials, cat litter and/or rags).
- Sweep up spilled dry materials immediately. Never attempt to "wash them away" with water, or bury them.
- Clean up spills on dirt areas by digging up and properly disposing of contaminated soil.
- Report significant spills to the appropriate local spill response agencies immediately. If the spill poses a significant hazard to human health and safety, property or the environment, you must report it to the State Office of Emergency Services. (800) 852-7550 (24 hours).

Earthmoving

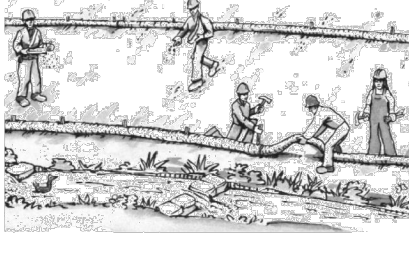

Grading and Earthwork

- Schedule grading and excavation work during dry weather.
- Stabilize all denuded areas, install and maintain temporary erosion controls (such as erosion control fabric or bonded fiber matrix) until vegetation is established.
- Remove existing vegetation only when absolutely necessary, plant temporary vegetation for erosion control on slopes or where construction is not immediately planned.
- Prevent sediment from migrating offsite and protect storm drain inlets, drainage courses and streams by installing and maintaining appropriate BMPs (i.e. silt fences, gravel bags, fiber rolls, temporary swales, etc.).
- Keep excavated soil on site and transfer it to dump trucks on site, not in the streets.


Contaminated Soils

- If any of the following conditions are observed, test for contamination and contact the Regional Water Quality Control Board:
 - Unusual soil conditions, discoloration, or odor.
 - Abandoned underground tanks.
 - Abandoned wells
 - Buried barrels, debris, or trash.
- If the above conditions are observed, document any signs of potential contamination and clearly mark them so they are not disturbed by construction activities.

Landscaping

- Protect stockpiled landscaping materials from wind and rain by storing them under tarps all year-round.
- Stack bagged material on pallets and under cover.
- Discontinue application of any erodible landscape material within 2 days before a forecast rain event or during wet weather.

Concrete Management and Dewatering

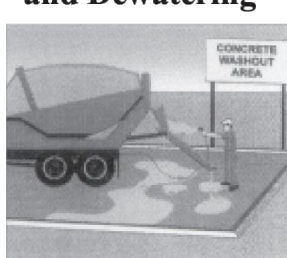


Concrete Management

- Store both dry and wet materials under cover, protected from rainfall and runoff and away from storm drains or waterways. Store materials off the ground, on pallets. Protect dry materials from wind.
- Wash down exposed aggregate concrete only when the wash water can (1) flow onto a dirt area; (2) drain onto a bermed surface from which it can be pumped and disposed of properly; or (3) block any storm drain inlets and vacuum washwater from the gutter. If possible, sweep first.
- Wash out concrete equipment/trucks offsite or in a designated washout area onsite, where the water will flow into a temporary waste pit, and make sure wash water does not leach into the underlying soil. (See CASQA Construction BMP Handbook for properly designed concrete washouts.)

Dewatering

- Discharges of groundwater or captured runoff from dewatering operations must be properly managed and disposed. When possible, send dewatering discharge to landscaped area or sanitary sewer. If discharging to the sanitary sewer, call your local wastewater treatment plant.
- Divert run-on water from offsite away from all disturbed areas.
- When dewatering, notify and obtain approval from the local municipality before discharging water to a street gutter or storm drain. Filtration or diversion through a basin, tank, or sediment trap may be required.
- In areas of known or suspected contamination, call your local agency to determine whether the ground water must be tested. Pumped groundwater may need to be collected and hauled off-site for treatment and proper disposal.

Paving/Asphalt Work

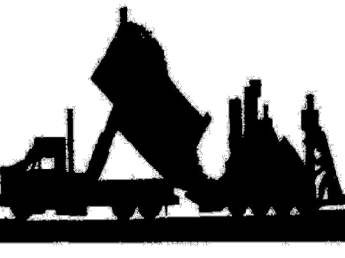


Paving

- Avoid paving and seal coating in wet weather or when rain is forecast, to prevent materials that have not cured from contacting stormwater runoff.
- Cover storm drain inlets and manholes when applying seal coat, slurry seal, fog seal, or similar materials.
- Collect and recycle or properly dispose of excess abrasive gravel or sand. Do NOT sweep or wash it into gutters.

Sawcutting & Asphalt/Concrete Removal

- Protect storm drain inlets during saw cutting.
- If saw cut slurry enters a catch basin, clean it up immediately.
- Shovel or vacuum saw cut slurry deposits and remove from the site. When making saw cuts, use as little water as possible. Sweep up, and properly dispose of all residues.

Painting & Paint Removal

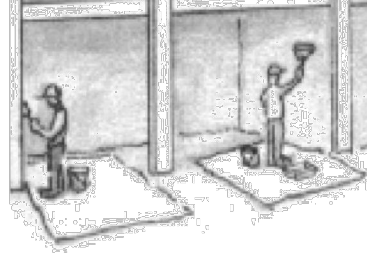



Painting Cleanup and Removal

- Never clean brushes or rinse paint containers into a street, gutter, storm drain, or stream.
- For water-based paints, paint out brushes to the extent possible, and rinse into a drain that goes to the sanitary sewer. Never pour paint down a storm drain.
- For oil-based paints, paint out brushes to the extent possible and clean with thinner or solvent in a proper container. Filter and reuse thinners and solvents. Dispose of excess liquids as hazardous waste.
- Sweep up or collect paint chips and dust from non-hazardous dry stripping and sand blasting into plastic drop cloths and dispose of as trash.
- Chemical paint stripping residue and chips and dust from marine paints or paints containing lead, mercury, or tributyltin must be disposed of as hazardous waste. Lead based paint removal requires a state-certified contractor.



**Santa Clara Valley
Urban Runoff
Pollution Prevention Program**

Storm drain polluters may be liable for fines of up to \$10,000 per day!

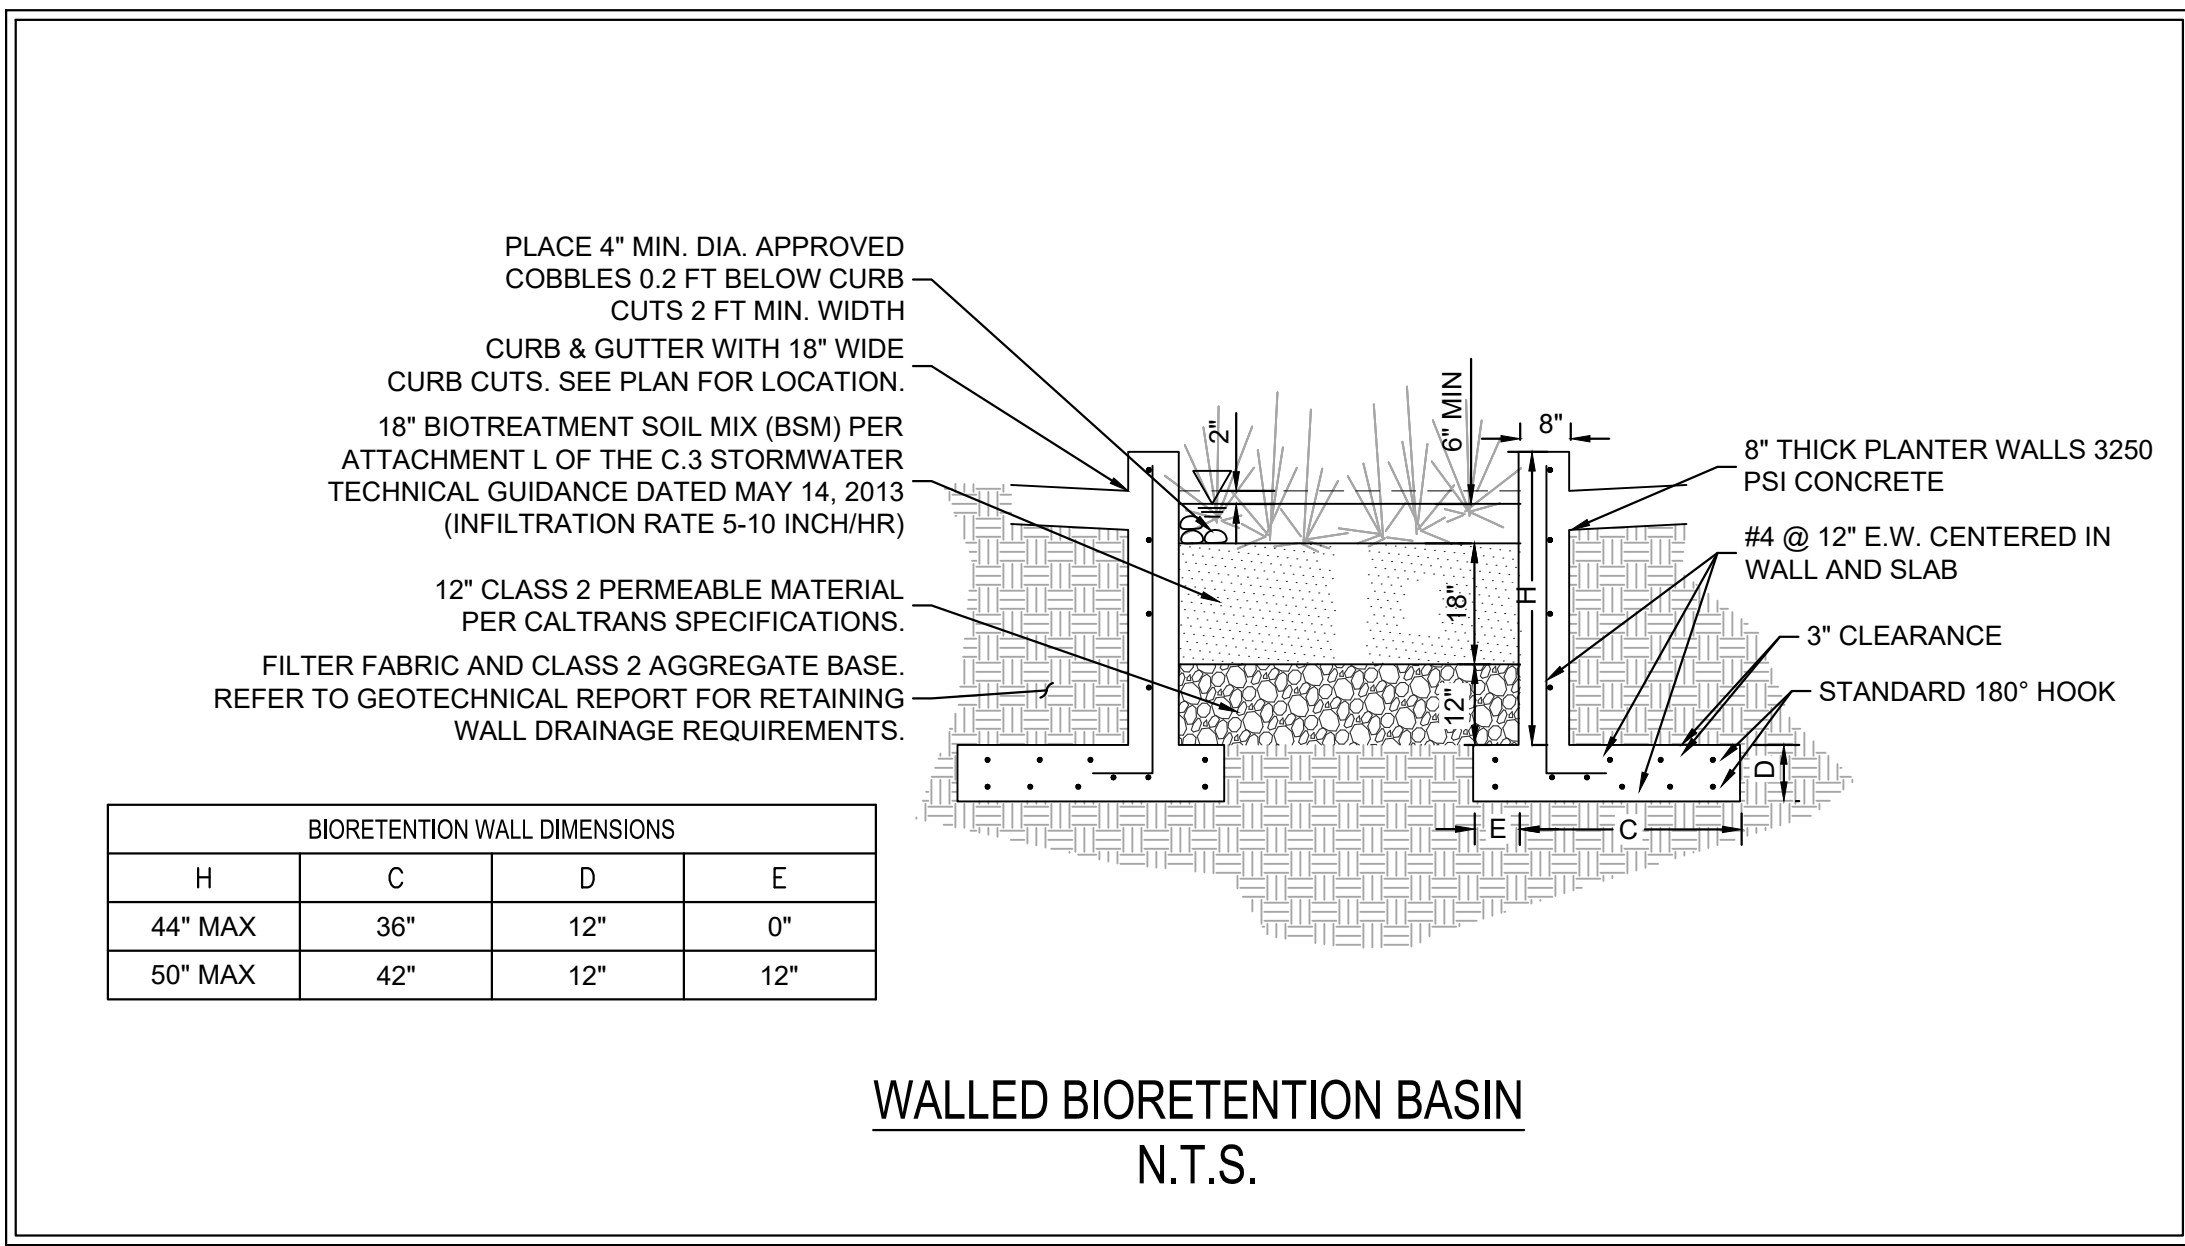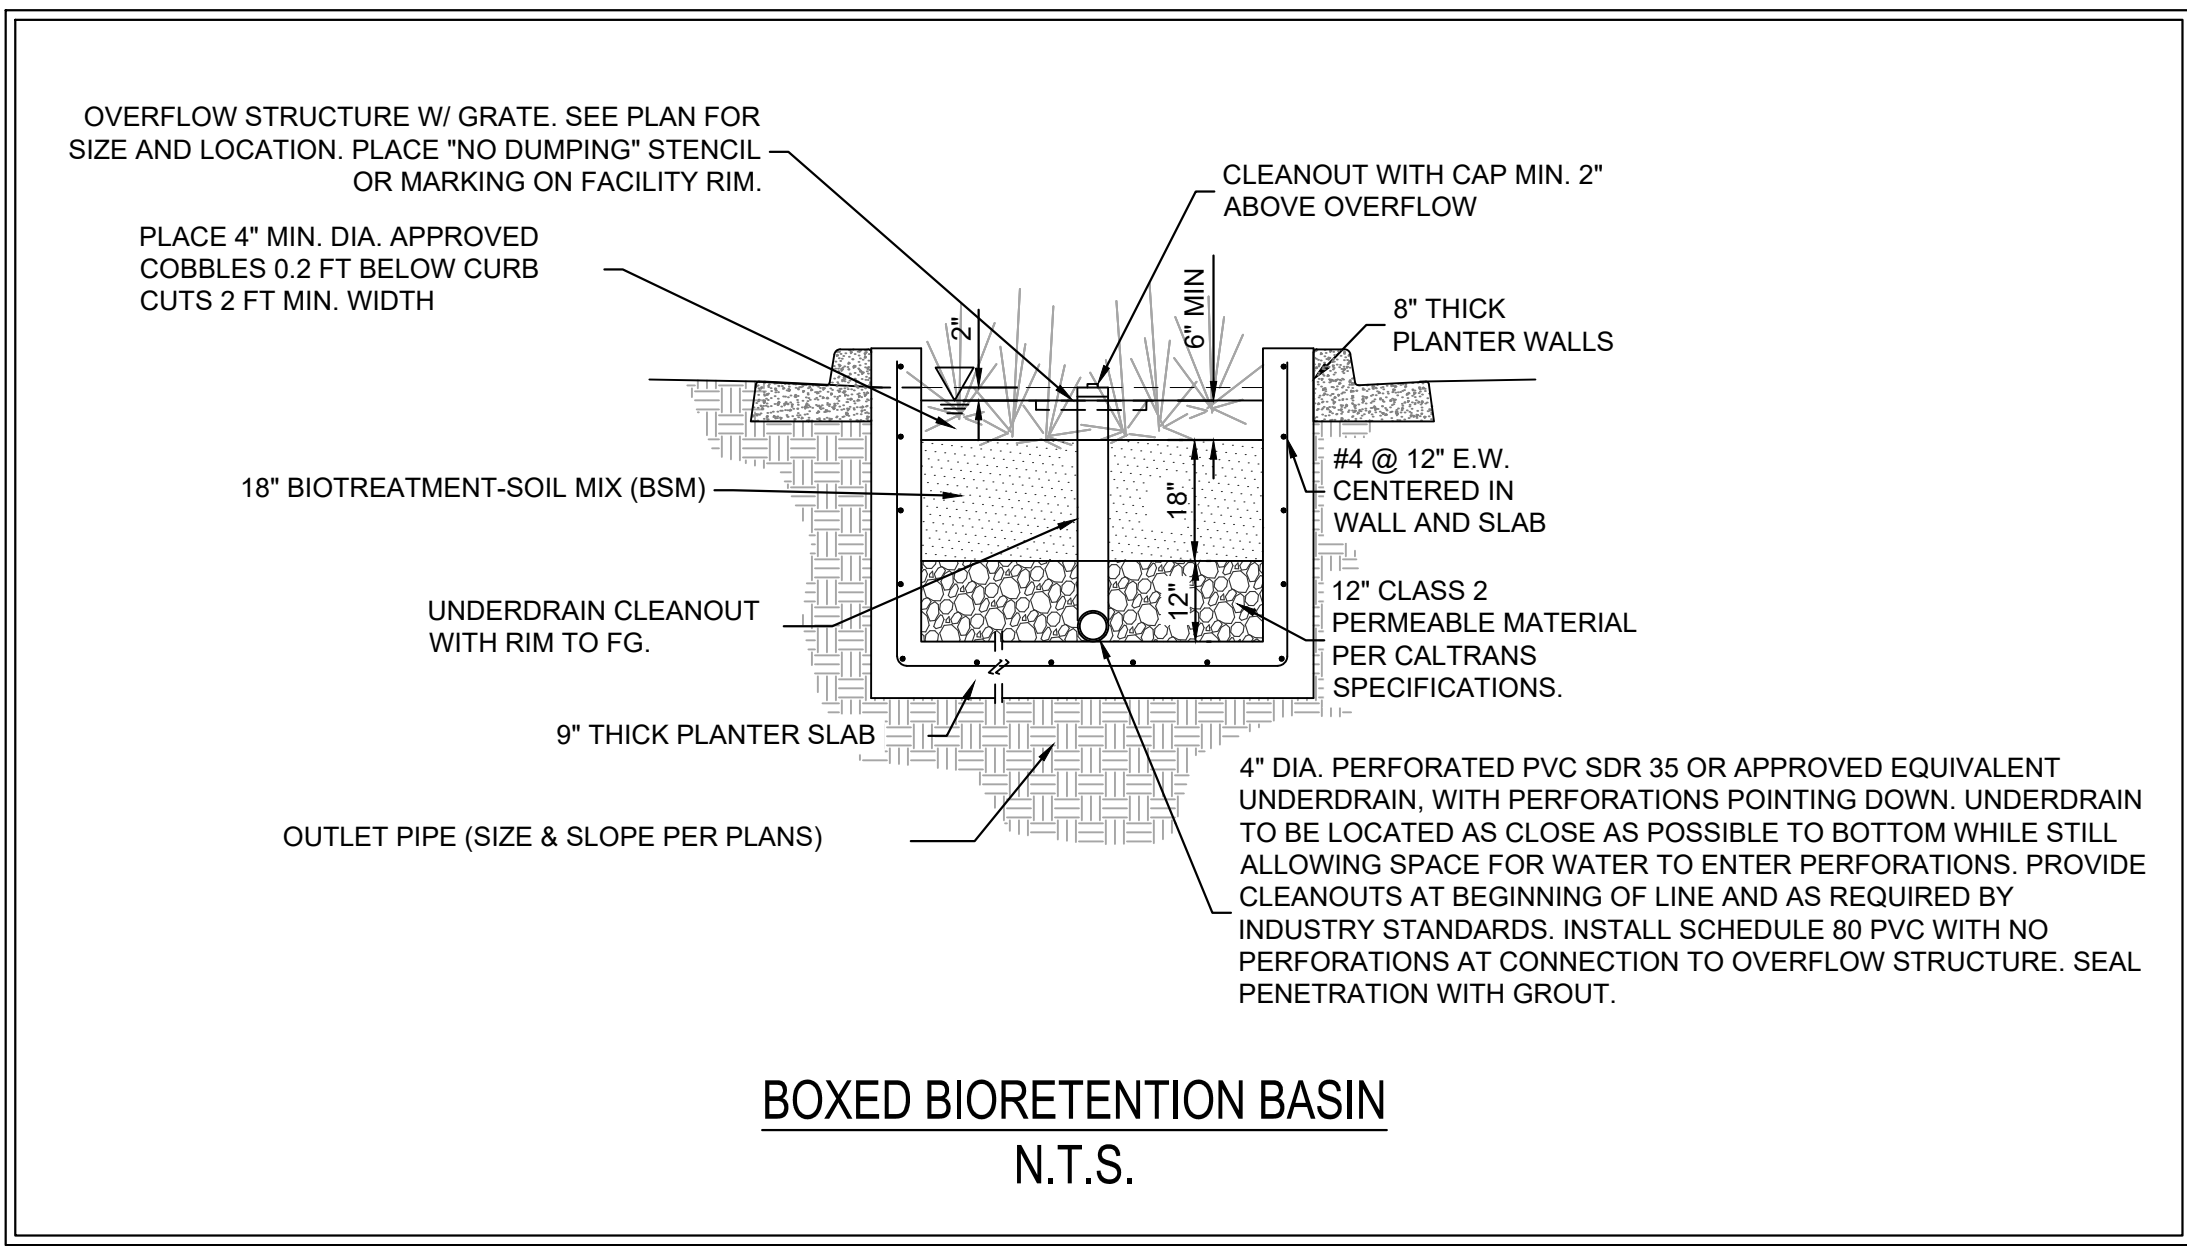

MARY AVENUE
AFFORDABLE
HOUSING

CITY OF
CUPERTINO

MARY AVENUE
CUPERTINO, CA



Ko Architects, Inc.
900 High Street, Suite 1
Palo Alto, CA 94301
p: 650.853.1908

Kimley»Horn


10 S ALMADEN BLVD, SUITE 1250, SAN JOSE, CA 95113
PHONE: 669-800-4130
WWW.KIMLEY-HORN.COM

PRELIMINARY,
NOT FOR
CONSTRUCTION

STAMP HERE

REVISION

REF. NORTH

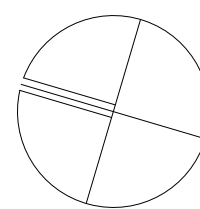

PROJECT NO. 197381002

DATE OCTOBER 2025

DRAWN BY

SCALE SEE SHEET

SHEET

STORMWATER
DETAILS

C004.1



Date Form Completed: _____
Completed by: _____

Provision C.3 Data Form

Which Projects Must Comply with Stormwater Requirements?

Effective July 1, 2023, the following projects must comply with Stormwater Requirements:

- All development/redevelopment projects (except single-family home projects) that create and/or replace **5,000 sq. ft.** or more of impervious surface on the project site must fill out this worksheet and submit it with the development project application.
- All **large single-family home projects** that create and/or replace **10,000 sq. ft.** or more of impervious surface on the project site must also fill out this worksheet.

These projects are called **Regulated Projects**. The Regulated Project area includes portions of the public right-of-way that are developed or redeveloped as part of the Regulated Project.

Excluded Projects - Interior remodeling projects, routine maintenance or repair projects such as re-roofing and re-surfacing, and smaller single-family homes that are not part of a larger plan of development are **NOT** required to complete this worksheet.

What is an Impervious Surface?

An impervious surface is a surface covering or pavement that prevents the land's natural ability to absorb and infiltrate rainfall/stormwater. Impervious surfaces include, but are not limited to rooftops, walkways, paved patios, driveways, parking lots, storage areas, impervious concrete and asphalt, gravel surfaces, and any other continuous watertight pavement or covering.

Pervious pavement, underlain with pervious soil and pervious storage material (e.g., drain rock), that infiltrates rainfall at a rate equal to or greater than surrounding unpaved areas OR that stores and infiltrates the water quality design volume specified in Provision C.3.d of the Municipal Regional Stormwater Permit (MRP), is not considered an impervious surface.

For More Information

The SCVURPPP [C.3 Stormwater Handbook](#) provides more information on selection of site design, source control, and treatment measures for a development project as well as guidance on preparing a stormwater control plan.

1. Project Information

Project Name: Mary Ave Affordable Housing APN # 325-27-053

Project Address: Mary Avenue

Cross Streets: Stevens Creek Boulevard, Lubic Street, adjacent to State Highway 85 and across from Glenbrook Apartments

Applicant/Developer Name: Charities Housing

Project Phase(s): 1 of 1 Engineer: Kimley-Horn and Associates, Inc.

Project Type (Check all that apply): ☐ New Development ☐ Redevelopment

- ☒ Private ☐ Public ☐ Large Detached Single-Family Home
☒ Residential ☐ Commercial ☐ Industrial ☐ Mixed Use ☐ Institutional
☐ Other

Project Description: Developing the currently vacant property for two new 2-story supportive housing buildings, of 40 total units and associated surface parking in its place.

Project Watershed/Receiving Water (creek, river or bay): Calabazas Creek

7. Stormwater Treatment Measure (STM) Sizing for Projects with Treatment Requirements

Stormwater Treatment Measure (STM)	Hydraulic Sizing Criteria Used ¹
Bioretention lined w/ underdrain	2c
Choose from list	Choose from list
Choose from list	Choose from list
Choose from list	Choose from list

¹Key: 1a: Volume – WEF Method
1b: Volume – CASQA BMP Handbook Method
2a: Flow – Factored Flood Flow Method
2b: Flow – CASQA BMP Handbook Method
2c: Flow – Uniform Intensity Method
3: Combination Flow and Volume Design Basis

8. Additional Stormwater Treatment of Non-Regulated Areas - Is the project providing stormwater treatment for non-regulated impervious area that is not included in **Item 2 Project Size**? For example, stormwater treatment of right-of-way areas that are outside the project footprint, or treatment measures that are treating more right-of-way impervious area quantities than required.

- ☒ Yes, complete the table below
☐ No

Additional Stormwater Treatment of Non-Regulated Areas

Non-Regulated Area Draining to Treatment Measure			Treatment Measures	Hydraulic Sizing Criteria
Impervious Area Treated (ft ²)	Pervious Area Treated (ft ²)	Total Area Treated (ft ²)		
5,515	482	5,977	Flow-through planter concrete lined w/ ui	2c
12,447	973	13,420	Flow-through planter concrete lined w/ ui	2c
			Choose from list	Choose from list
			Choose from list	Choose from list
			Choose from list	Choose from list
			Choose from list	Choose from list

9. Alternative Certification: Was the treatment system sizing and design reviewed by a qualified third-party professional that is not a member of the project team or agency staff?

- ☒ Yes ☐ No Name of Third-party Reviewer: ENGEO

2. Project Size

a. Total Site Area: 52,619 (ft ²)		b. Total Land Area Disturbed During Construction: 43,394 (ft ²) (including clearing, grading, stockpiling, or excavating)			
Project Totals	Total Existing (Pre-project) Area (ft ²)	Existing Area Retained ¹ (ft ²)	Existing Area Replaced ² (ft ²)	New Area Created ³ (ft ²)	Total Post-Project Area (ft ²)
Impervious Area (IA)					
c. Total on-site IA	8,870	0	8,870	18,664	27,534
d. Total off-site IA ³	17,962		8,737	0	8,737
e. Total project IA	26,832	0	17,607	18,664	36,271
f. Total new and replaced IA			36,271		
Pervious Area (PA)⁴					
g. Total on-site PA	16,562				5,668
h. Total off-site PA ³	0				1,455
i. Total project PA	16,562				7,123
j. Total Project Area (2.e+2.i)	43,394				43,394
k. Percent Replacement of IA in Redevelopment Projects: (Existing on-site IA Replaced ÷ Existing Total on-site IA) x 100% 100 %					

- ¹"Retained" means to leave existing IA in place. An IA that receives surface treatment (e.g., pavement resurfacing/slurry seal/grind) only is considered "retained". This category does not apply to off-site areas.
²The "new" and "replaced" IA are based on the total project area and not specific locations within the project. Constructed IA on a project that does not exceed the total pre-project IA will be considered "replaced" IA. A project will have "new" IA only if the total post-project IA exceeds the total pre-project IA (total post-project IA – total pre-project IA = New IA).
³Off-site areas include sidewalks and other parts of the public right-of-way (e.g., roads, bike lanes, curbs, ramps, park strip) that are being reconstructed as part of the project footprint. Note that gravel is considered an impervious surface.
⁴Include bioretention areas, infiltration areas, green roofs, and pervious pavement in PA calculations.

3. State Construction General Permit Applicability:

- a. Is #2.b. equal to 43,560 ft² (1 acre) or more?
☐ Yes, applicant must obtain coverage under the State Construction General Permit (see https://www.waterboards.ca.gov/water_issues/programs/stormwater/construction.html)
☒ No, applicant does not need coverage under the State Construction General Permit.

4. MRP Provision C.3 Applicability:

- a. Is #2.f. equal to 5,000 ft² or more, or 10,000 ft² for single family homes?
☒ Yes, C.3. source control, site design and treatment requirements apply
☐ No, C.3. source control and site design requirements may apply – check with local agency
b. For redevelopment projects, is #2.k. equal to 50% or more?
☐ Yes, C.3. requirements (site design and source control, as appropriate, and stormwater treatment) apply to the entire on-site area
☐ No, C.3. requirements only apply to the impervious area created and/or replaced

5. Hydromodification Management (HM) Applicability:

- a. Does the project create and/or replace one acre or more of impervious surface AND is the total post-project impervious area greater than the pre-project (existing) impervious area?
☐ Yes (continue) ☒ No – exempt from HM, go to page 3
b. Is the project located in an area of HM applicability (green area) on the HM Applicability Map?
www.scvurppp.org/hmp-map
☐ Yes, the project must implement HM requirements
☐ No, the project is exempt from HM requirements

10. Operation & Maintenance Information

- A. Property Owner's Name: _____
B. Responsible Party for Stormwater Treatment/Hydromodification Control O&M:
a. Name: _____
b. Address: _____
c. Phone/E-mail: _____

This section to be completed by Municipal staff.

O&M Responsibility Mechanism
Indicate how responsibility for O&M is assured. Check all that apply:
☐ O&M Agreement
☒ Other mechanism that assigns responsibility (describe below): _____

This section to be completed by Municipal staff (Note: This is an optional section that agencies should modify per their internal review and tracking process.)

Reviewed:

Community Development Department	Public Works Department
☐ Planning Division	☐ Engineering
☐ Building Division	☐ Other (Specify)

Return form to: _____ Data entry performed by: _____

6. Selection of Specific Stormwater Control Measures:

Site Design Measures

- ☒ Minimize land disturbed (e.g., protect trees and soil)
☐ Minimize impervious surfaces (e.g., reduction in post-project impervious surface)
☐ Minimum-impact street or parking lot design (e.g., parking on top of or under buildings)
☐ Cluster structures/ pavement
☐ Disconnected downspouts (direct runoff from roofs, sidewalks, patios to landscaped areas)
☐ Pervious pavement
☐ Green roof
☒ Other self-treating² area (e.g., landscaped areas)
☐ Self-retaining³ area
☐ Rainwater harvesting and use (e.g., rain barrel, cistern for designated use)⁴
☐ Preserved open space
☐ Protected riparian and wetland areas/buffers
☐ Other _____

Source Control Measures

- ☐ Wash area/racks, drain to sanitary sewer
☐ Covered dumpster area, drain to sanitary sewer¹
☐ Sanitary sewer connection or accessible cleanout for swimming pool/spa/fountain⁷
☒ Beneficial landscaping (minimize irrigation, runoff, pesticides and fertilizers; promotes treatment)
☐ Outdoor material storage protection
☐ Covers, drains for loading docks, maintenance bays, fueling areas
☐ Maintenance (pavement sweeping, catch basin cleaning, good housekeeping)
☒ Storm drain labeling
☐ Other _____

Treatment Measures

- ☐ None (all impervious surface drains to self-retaining areas)
LID Treatment
☒ Bioretention area
☐ Flow-through planter
☐ Tree Well Filter or Trench with bioretention soils
☐ Rainwater harvest/use (e.g., cistern for designated use, sized for C.3.d treatment)
☐ Pervious pavement, sized for C.3.d treatment
☐ Infiltration trench
☐ Infiltration well/dry well
☐ Subsurface Infiltration System (e.g., vault or large diameter conduit over drain rock)
☐ Other _____

Non-LID Treatment Methods

- ☐ Proprietary high flow rate tree box filter⁸
☐ Proprietary high flow media filter (sand, compost, or proprietary media)⁸
☐ Vegetated filter strip⁹
☐ Extended detention basin⁹
☐ Vegetated swale⁹
☐ Other _____

Flow Duration Controls for Hydromodification Management (HM)

- ☐ Extended Detention basin ☐ Underground tank or vault ☐ Bioretention with outlet control ☐ Other _____

¹See SCVURPPP [C.3 Stormwater Handbook](#) for definitions.

²Optional site design measure; does not have to be sized to comply with Provision C.3.d treatment requirements.

³Subject to sanitary sewer authority requirements.

⁴These treatment measures are only allowed if the project qualifies as a "Special Project".

⁷These treatment measures are only allowed as part of a multi-step treatment process (i.e., for pretreatment).

MARY AVENUE
AFFORDABLE
HOUSING

CITY OF
CUPERTINO

MARY AVENUE
CUPERTINO, CA



Ko Architects, Inc.
900 High Street, Suite 1
Palo Alto, CA 94301
p: 650.853.1908


Kimley»Horn

10 S ALMADEN BLVD, SUITE 1250, SAN JOSE, CA 95113
PHONE: 669-800-4130
WWW.KIMLEY-HORN.COM

PRELIMINARY,
NOT FOR
CONSTRUCTION

STAMP HERE

REF. NORTH PROJECT NO. 197381002
DATE OCTOBER 2025
DRAWN BY
SCALE SEE SHEET

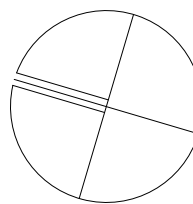

SHEET

PROVISIONS C.3
DATA FORM

C004.2

CITY OF
CUPERTINO

MARY AVENUE
CUPERTINO, CA



Ko Architects, Inc.
900 High Street, Suite 1
Palo Alto, CA 94301
p: 650.853.1908

Kimley»»Horn

10 S ALMADEN BLVD, SUITE 1250, SAN JOSE, CA 95113
PHONE: 669-800-4130
WWW.KIMLEY-HORN.COM

**PRELIMINARY,
NOT FOR
CONSTRUCTION**

STAMP HERE

REVISION

REF. NORTH

PROJECT NO. 197381002

DATE OCTOBER 2025

DRAWN BY


SCALE SEE SHEET

SHEET


SECTIONS

C005.0


© KO ARCHITECTS INC.

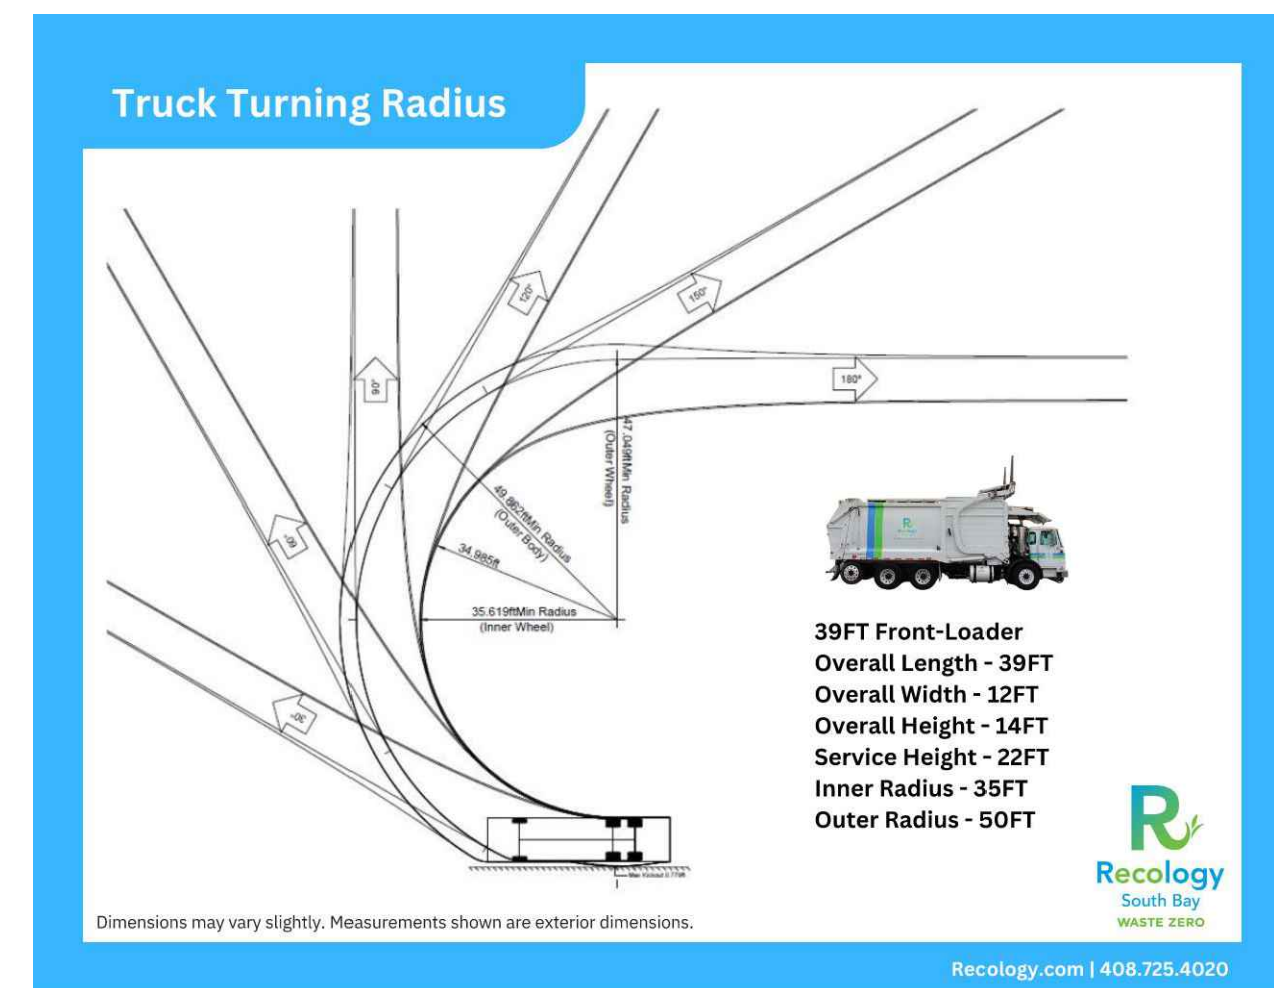



39FT FRONT-LOADER TRUCK TURNING RADIUS
NOT TO SCALE

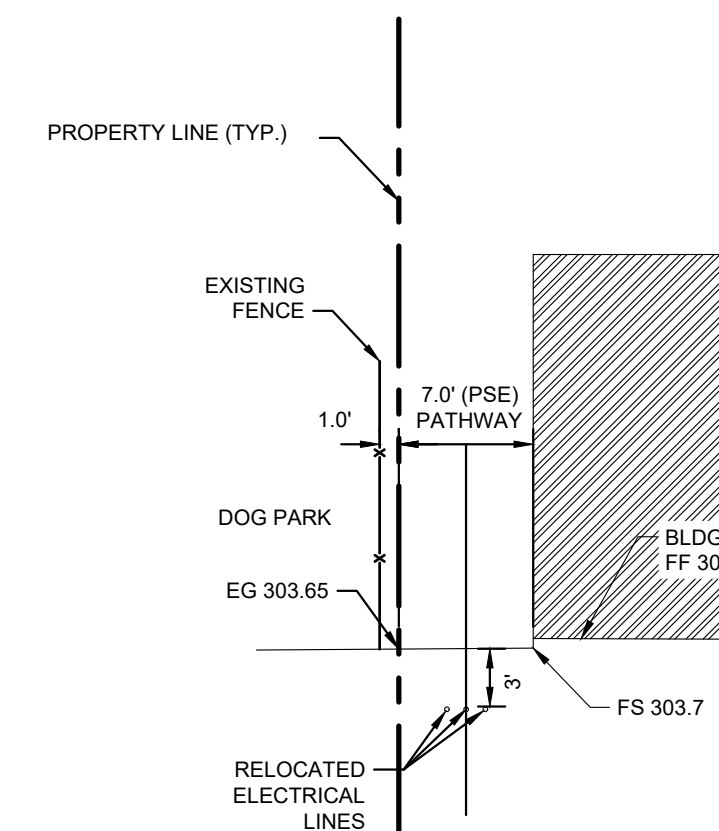

PROPOSED SECTION C AT NORTH PROPERTY LINE

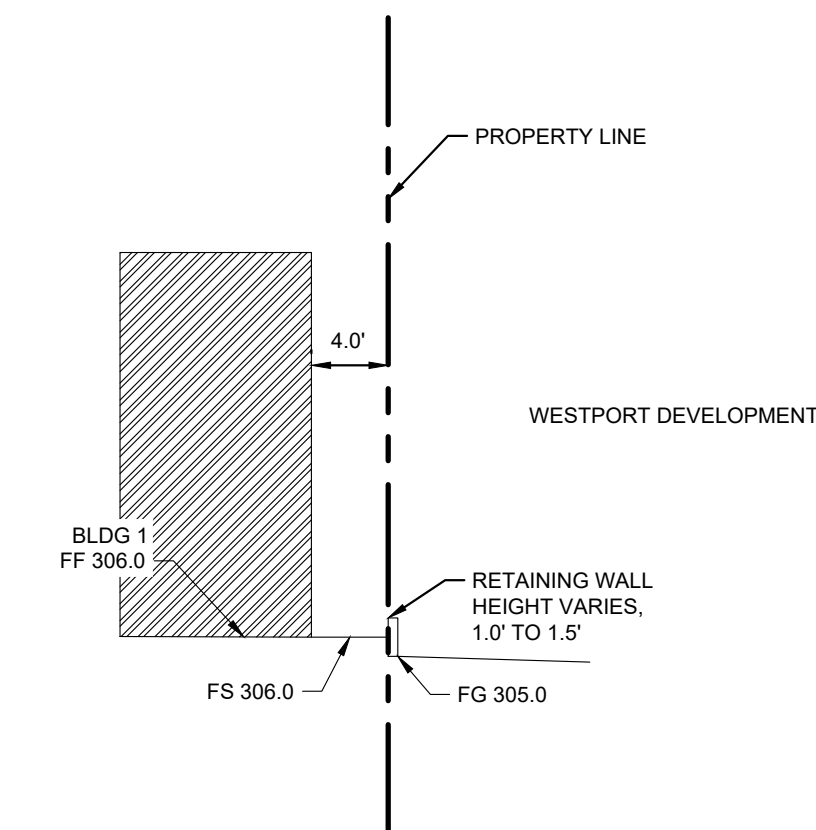

PROPOSED SECTION D AT SOUTH PROPERTY LINE

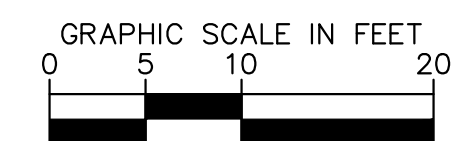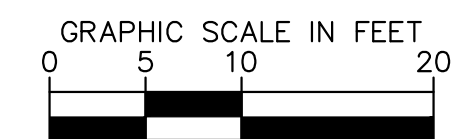

CHARITIES HOUSING


MARY AVENUE
CUPERTINO, CALIFORNIA



Ko Architects, Inc.
900 High Street, Suite 1
Palo Alto, CA 94301
p: 650.853.1908



Keith Willig
Landscape Architecture, Inc.
899 Santa Cruz Ave. Suite 206,
Menlo Park, CA 94025
(P) 650.326.2294
License #3851

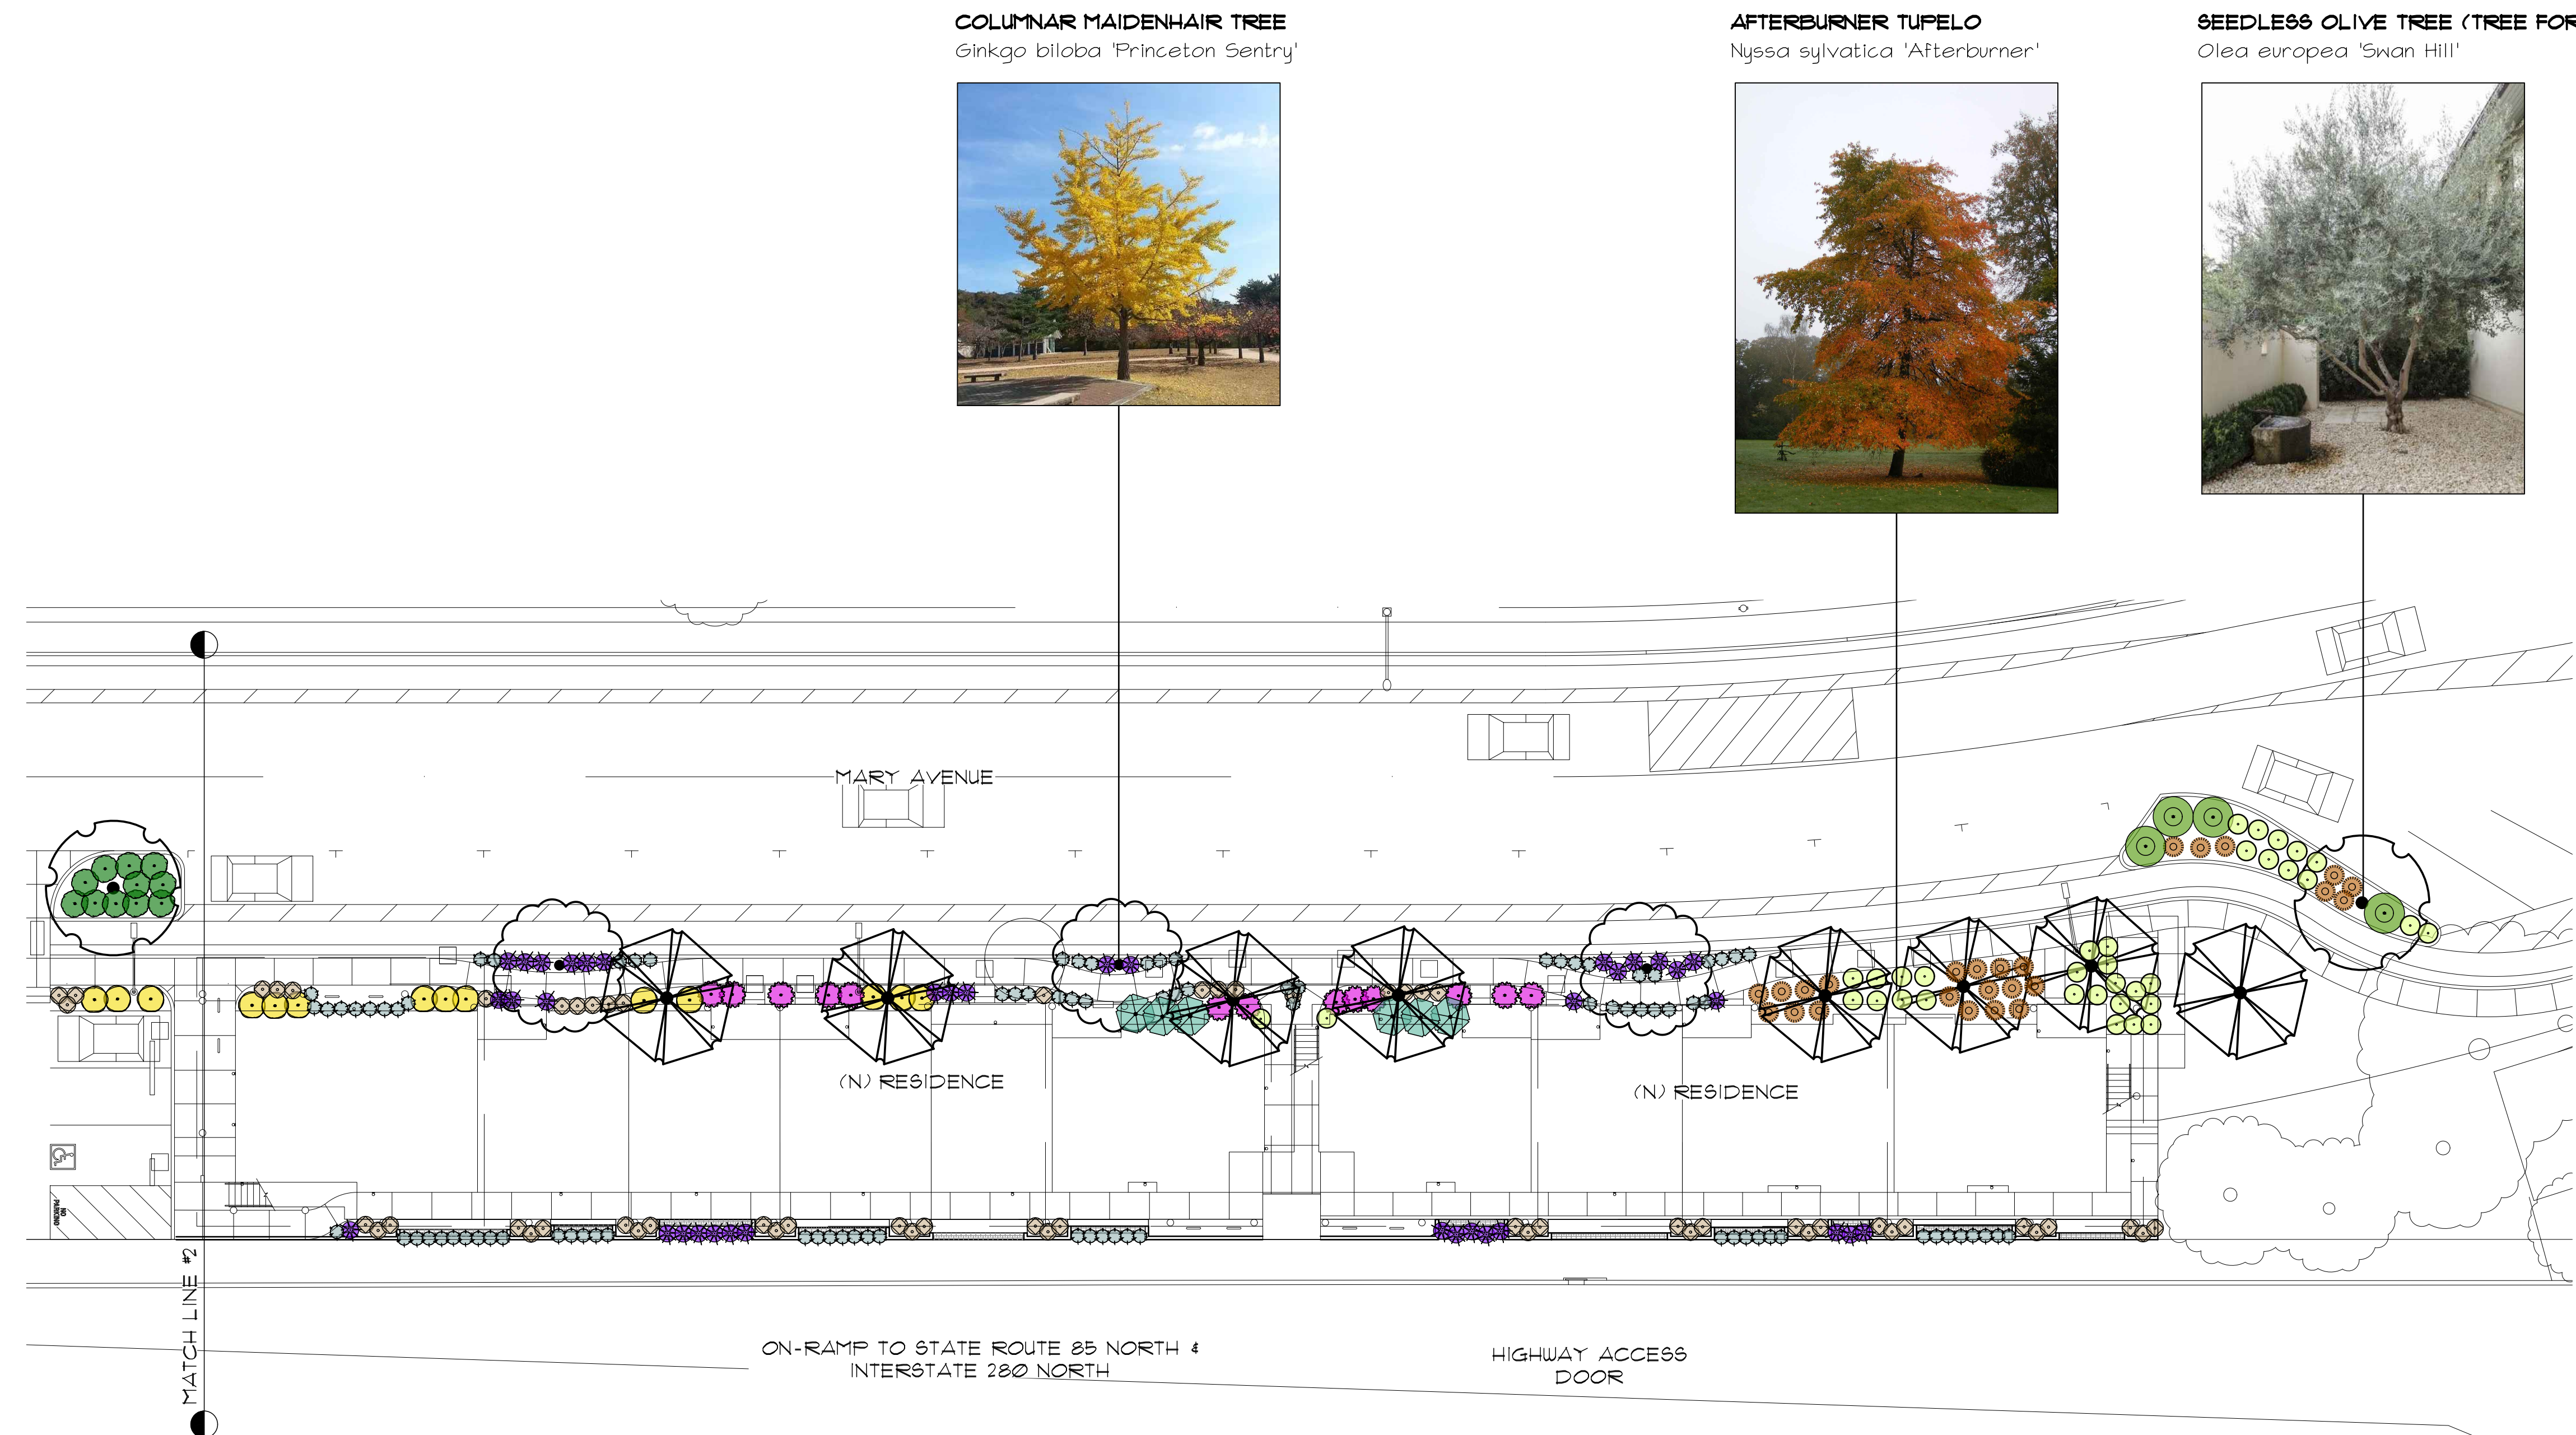

TREES						
SCIENTIFIC NAME	COMMON NAME	SIZE	WIDTH	HEIGHT	WELO	QTY
LAURUS NOBILIS 'SARATOGA'	SARATOGA BAY LAUREL	36" BOX	15'-30'	20'-30'	LOW	4
OLEA EUROPAEA 'SWAN HILL'	SEEDLESS OLIVE TREE (MULTI)	36" BOX	20'-30'	20'-30'	LOW	6
NYSSA SYLVATICA 'AFTERBURNER'	AFTERBURNER TUPELO	36" BOX	20'	35'	MED	20
GINGKO BILOBA 'PRINCETON SENTRY'	COLUMNAR MAIDENHAIR TREE	36" BOX	10'-20'	40'-50'	MED	7
SHRUBS AND GROUNDCOVER						
SCIENTIFIC NAME	COMMON NAME	SIZE	WIDTH	HEIGHT	WELO	QTY
ARCTOSTAPHYLOS 'EMERALD CARPET'	EMERALD CARPET MANZANITA	5 GAL	4'-5'	1/2' - 2'	LOW	44
SARCOCOCOA RUSIFOLIA	CHINESE SWEET BOX	5 GAL	5'-7'	5'-7'	LOW	21
LOROPETALUM CHINENSE 'SHANG-HI'	PURPLE DIAMOND FRINGE FLOWER	5 GAL	4'-5'	4'-5'	LOW	63
LIMONIUM PEREZII	SEA LAVENDER	1 GAL	2'-3'	2'-3'	LOW	65
OLEA EUROPAEA 'MONTRA'	LITTLE OLLIE	5 GAL	4'-5'	6'-8'	LOW	76
COPROSMA X KIRKII	DWARF MIRROR PLANT	5 GAL	4'-6'	1'-2'	LOW	16
GRASSES						
SCIENTIFIC NAME	COMMON NAME	SIZE	WIDTH	HEIGHT	WELO	QTY
CHONDROPETALUM TECTORUM	CAPE REED	1 GAL	3'-5'	3'-5'	LOW	75
CAREX TUMULICOLA	FOOTHILL SEDGE	1 GAL	1'-2'	1'-2'	LOW	238
LOMANDRA LONGIFOLIA 'BREEZE'	BREEZE DWARF MAT RUSH	1 GAL	3'-4'	2'-3'	LOW	161
LOMANDRA LONGIFOLIA 'PLATINUM BEAUTY'	VARIEGATED DWARF MAT RUSH	1 GAL	2'-3'	2'-3'	LOW	118
MUHLENBERGIA RIGENS	DEER GRASS	1 GAL	3'-4'	4'-5'	LOW	9

A FULLY AUTOMATIC IRRIGATION SYSTEM WILL BE PROVIDED.
THE PLANS ARE IN COMPLIANCE WITH ALL CITY STANDARDS.

[illegible]

REF. NORTH



PROJECT NO.	24-403
DATE	JANUARY 24, 2025
DRAWN BY	AT
SCALE	1/16" = 1'-0"

SHEET

DD-1.0

KO ARCHITECTS INC.

MARY AVENUE
AFFORDABLE
HOUSING

CHARITIES
HOUSING


MARY AVENUE
CUPERTINO, CALIFORNIA



Ko Architects, Inc.
900 High Street, Suite 1
Palo Alto, CA 94301
p: 650.853.1908




Keith Willig
Landscape Architecture, Inc.
899 Santa Cruz Ave., Suite 206,
Menlo Park, CA 94025
(P) 650.326.2294
License #3851

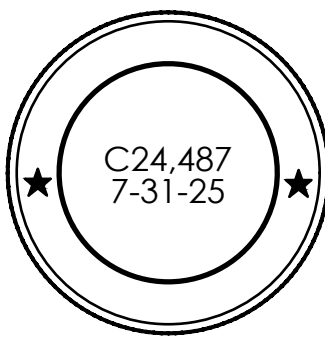

REVISION	


REF. NORTH	PROJECT NO.	24-403
	DATE	SEPTEMBER 29, 2025
	DRAWN BY	KW / AT
	SCALE	1/16" = 1'-0"

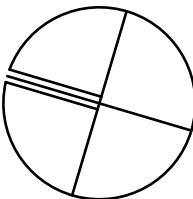

SHEET

DD-1.0

© KO ARCHITECTS INC.

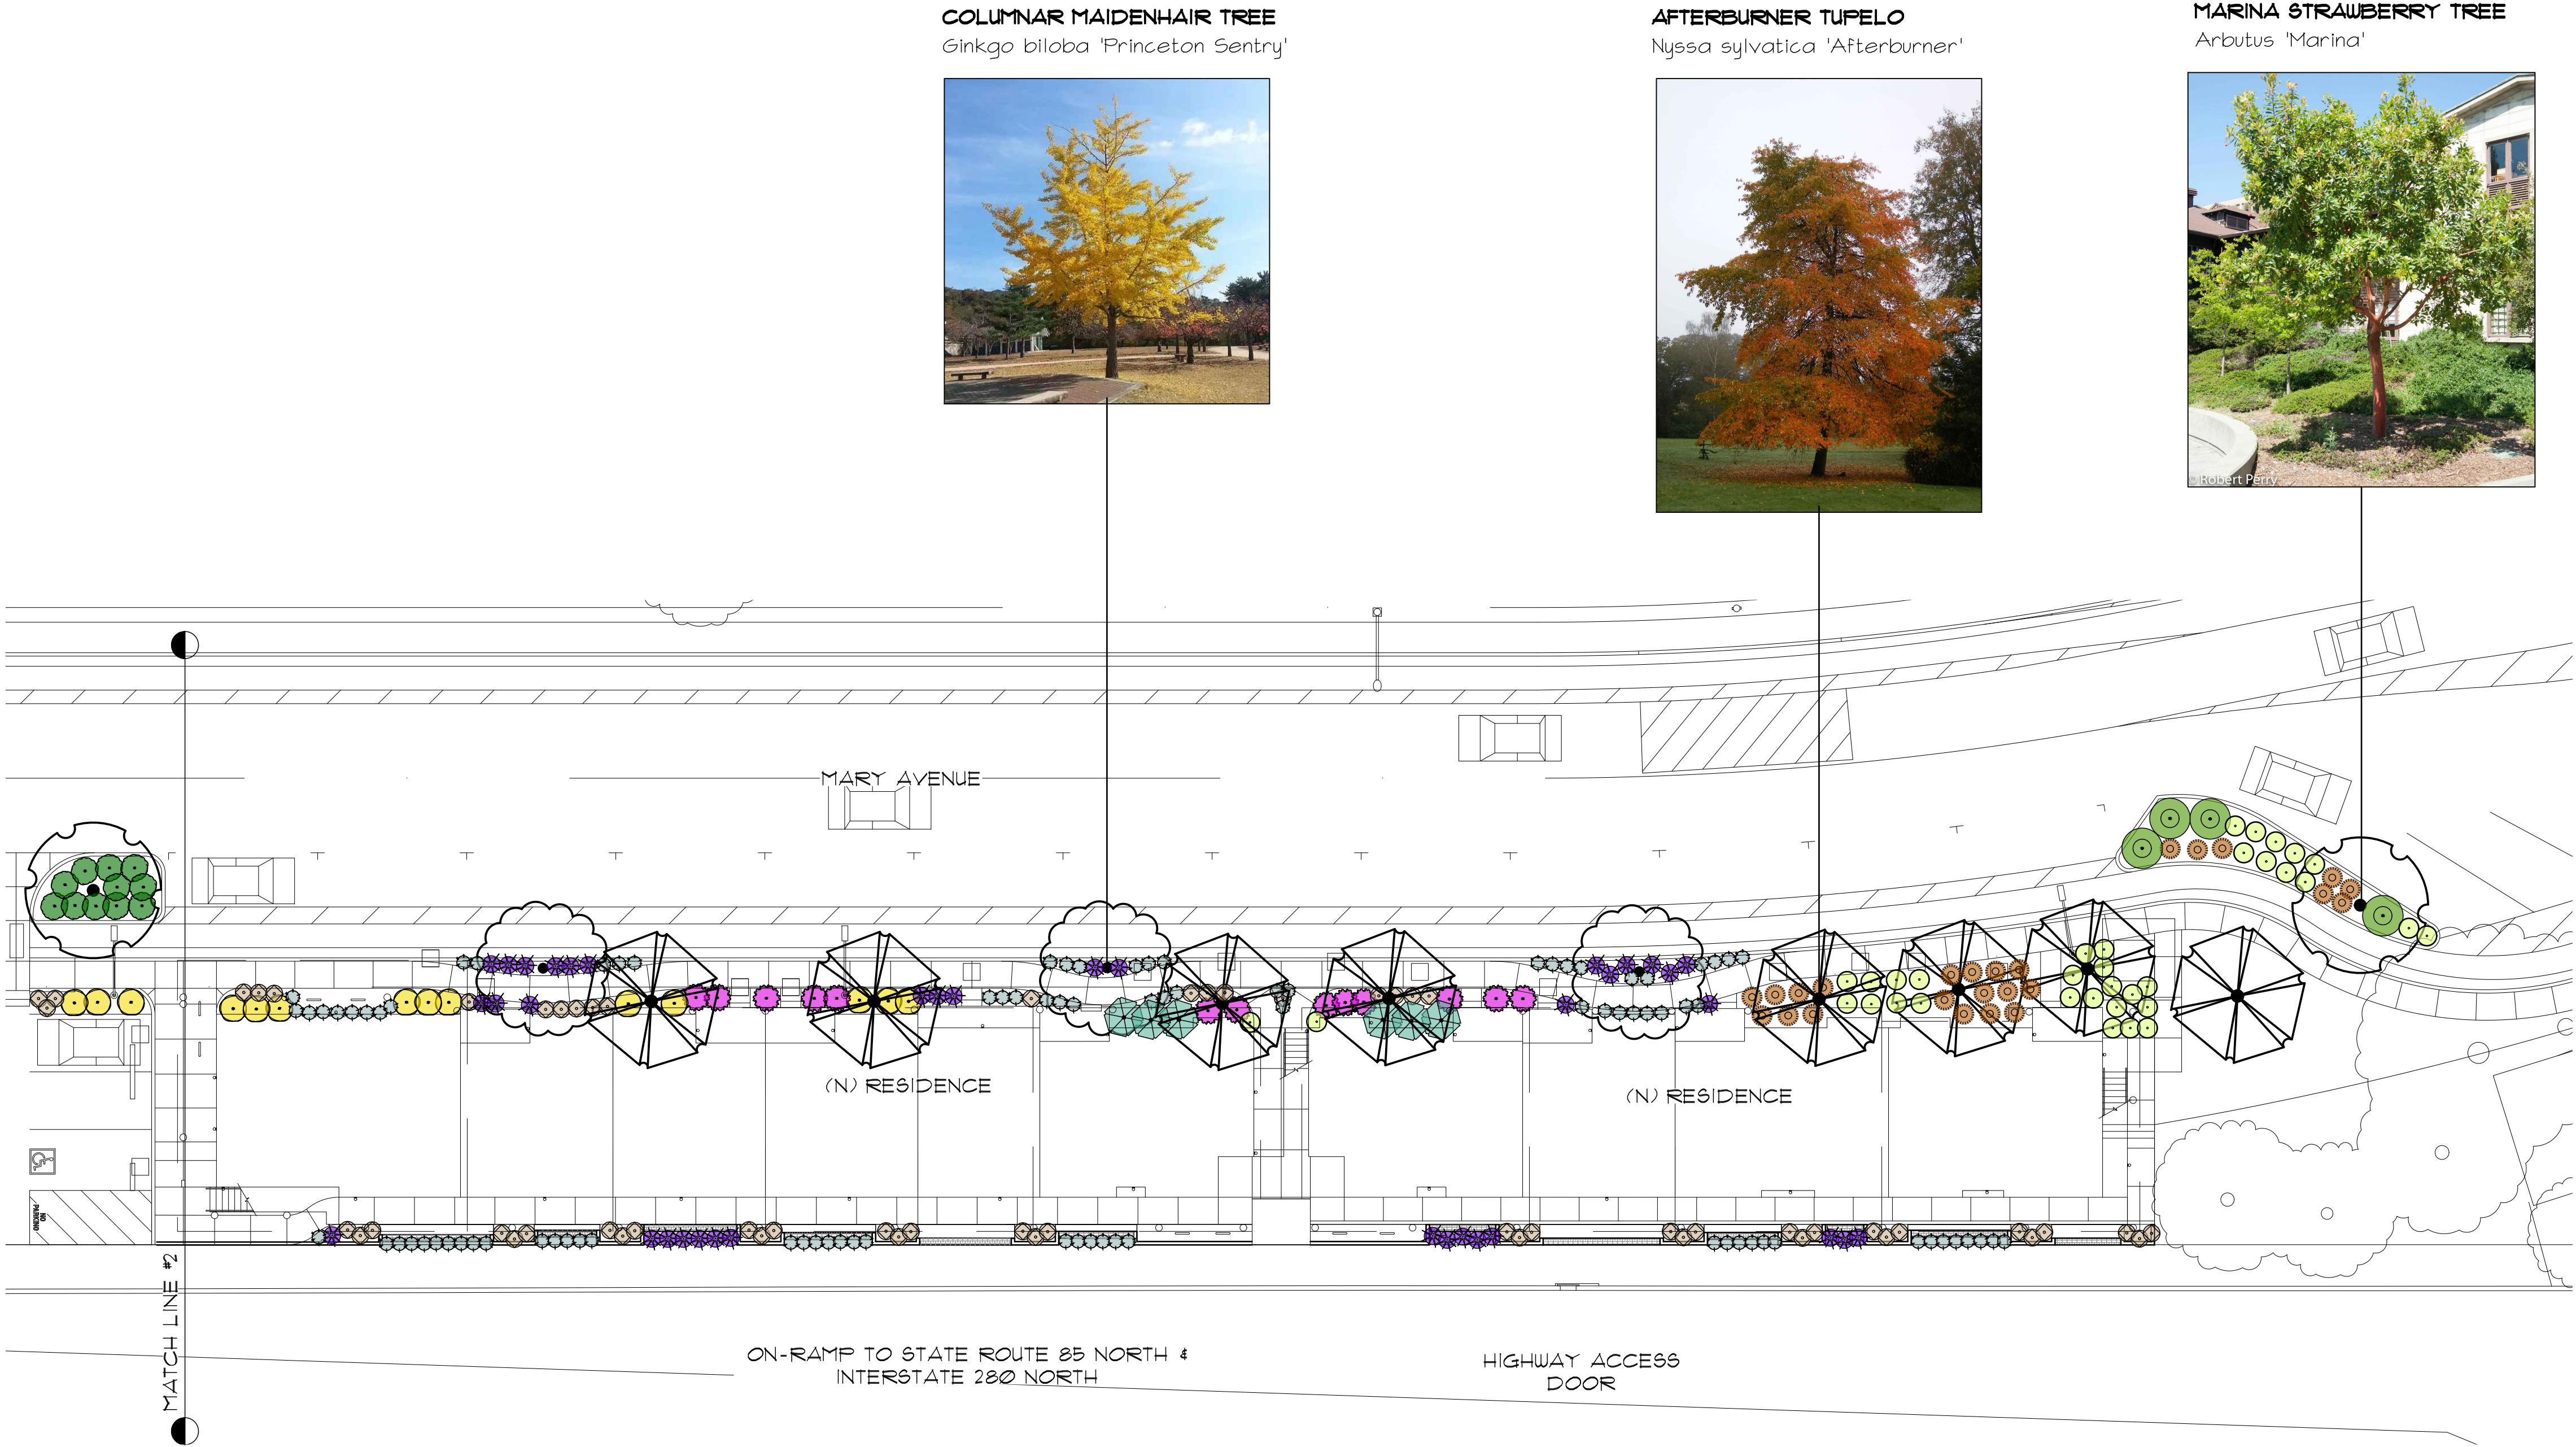

PLANTING LIST:

TREES		SCIENTIFIC NAME	COMMON NAME	SIZE	WIDTH	HEIGHT	WELO	QTY
	ARBUTUS MARINA	MARINA STRAWBERRY	36" BOX	25'-30'	30'-40'	LOW	6	
	LAURUS NOBILIS 'SARATOGA'	SARATOGA BAY LAUREL	36" BOX	15'-20'	20'-30'	LOW	4	
	NYSSA SYLVATICA 'AFTERBURNER'	AFTERBURNER TUPELO	36" BOX	20'	35'	MED	9	
	GINGKO BILOBA 'PRINCETON SENTRY'	COLUMNAR MAIDENHAIR TREE	36" BOX	10'-20'	40'-50'	MED	7	

SHRUBS AND GROUNDCOVER		SCIENTIFIC NAME	COMMON NAME	SIZE	WIDTH	HEIGHT	WELO	QTY
	ARCTOSTAPHYLOS 'EMERALD CARPET'	EMERALD CARPET MANZANITA	5 GAL	4'-5'	1/2' - 2'	LOW	38	
	SARCOCOCOA RUSIFOLIA	CHINESE SWEET BOX	5 GAL	5'-1'	5'-1'	LOW	11	
	LOROPETALUM CHINENSE 'SHANG-HI'	PURPLE DIAMOND FRINGE FLOWER	5 GAL	4'-5'	4'-5'	LOW	49	
	LIMONIUM PEREZII	SEA LAVENDER	1 GAL	2'-3'	2'-3'	LOW	65	
	OLEA EUROPAEA 'MONTRA'	LITTLE OLLIE	5 GAL	4'-5'	6'-8'	LOW	21	
	COPROSMA X KIRKII	DWARF MIRROR PLANT	5 GAL	4'-6'	1'-2'	LOW	3	


GRASSES		SCIENTIFIC NAME	COMMON NAME	SIZE	WIDTH	HEIGHT	WELO	QTY
	CHONDROPETALUM TECTORUM	CAPE REED	1 GAL	3'-5'	3'-5'	LOW	81	
	CAREX TUMULICOLA	FOOTHILL SEDGE	1 GAL	1'-2'	1'-2'	LOW	201	
	LOMANDRA LONGIFOLIA 'BREEZE'	BREEZE DWARF MAT RUSH	1 GAL	3'-4'	2'-3'	LOW	79	
	LOMANDRA LONGIFOLIA 'PLATINUM BEAUTY'	VARIEGATED DWARF MAT RUSH	1 GAL	2'-3'	2'-3'	LOW	123	
	MUHLENBERGIA RIGENS	DEER GRASS	1 GAL	3'-4'	4'-5'	LOW	9	

GENERAL NOTES:
1. A FULLY AUTOMATIC IRRIGATION SYSTEM WILL BE PROVIDED
2. THE PLANS ARE IN COMPLIANCE WITH ALL CITY STANDARDS

SEEDLESS OLIVE TREE (TREE FORM)
Olea europea 'Swan Hill'



AFTERBURNER TUPELO
Nyssa sylvatica 'Afterburner'

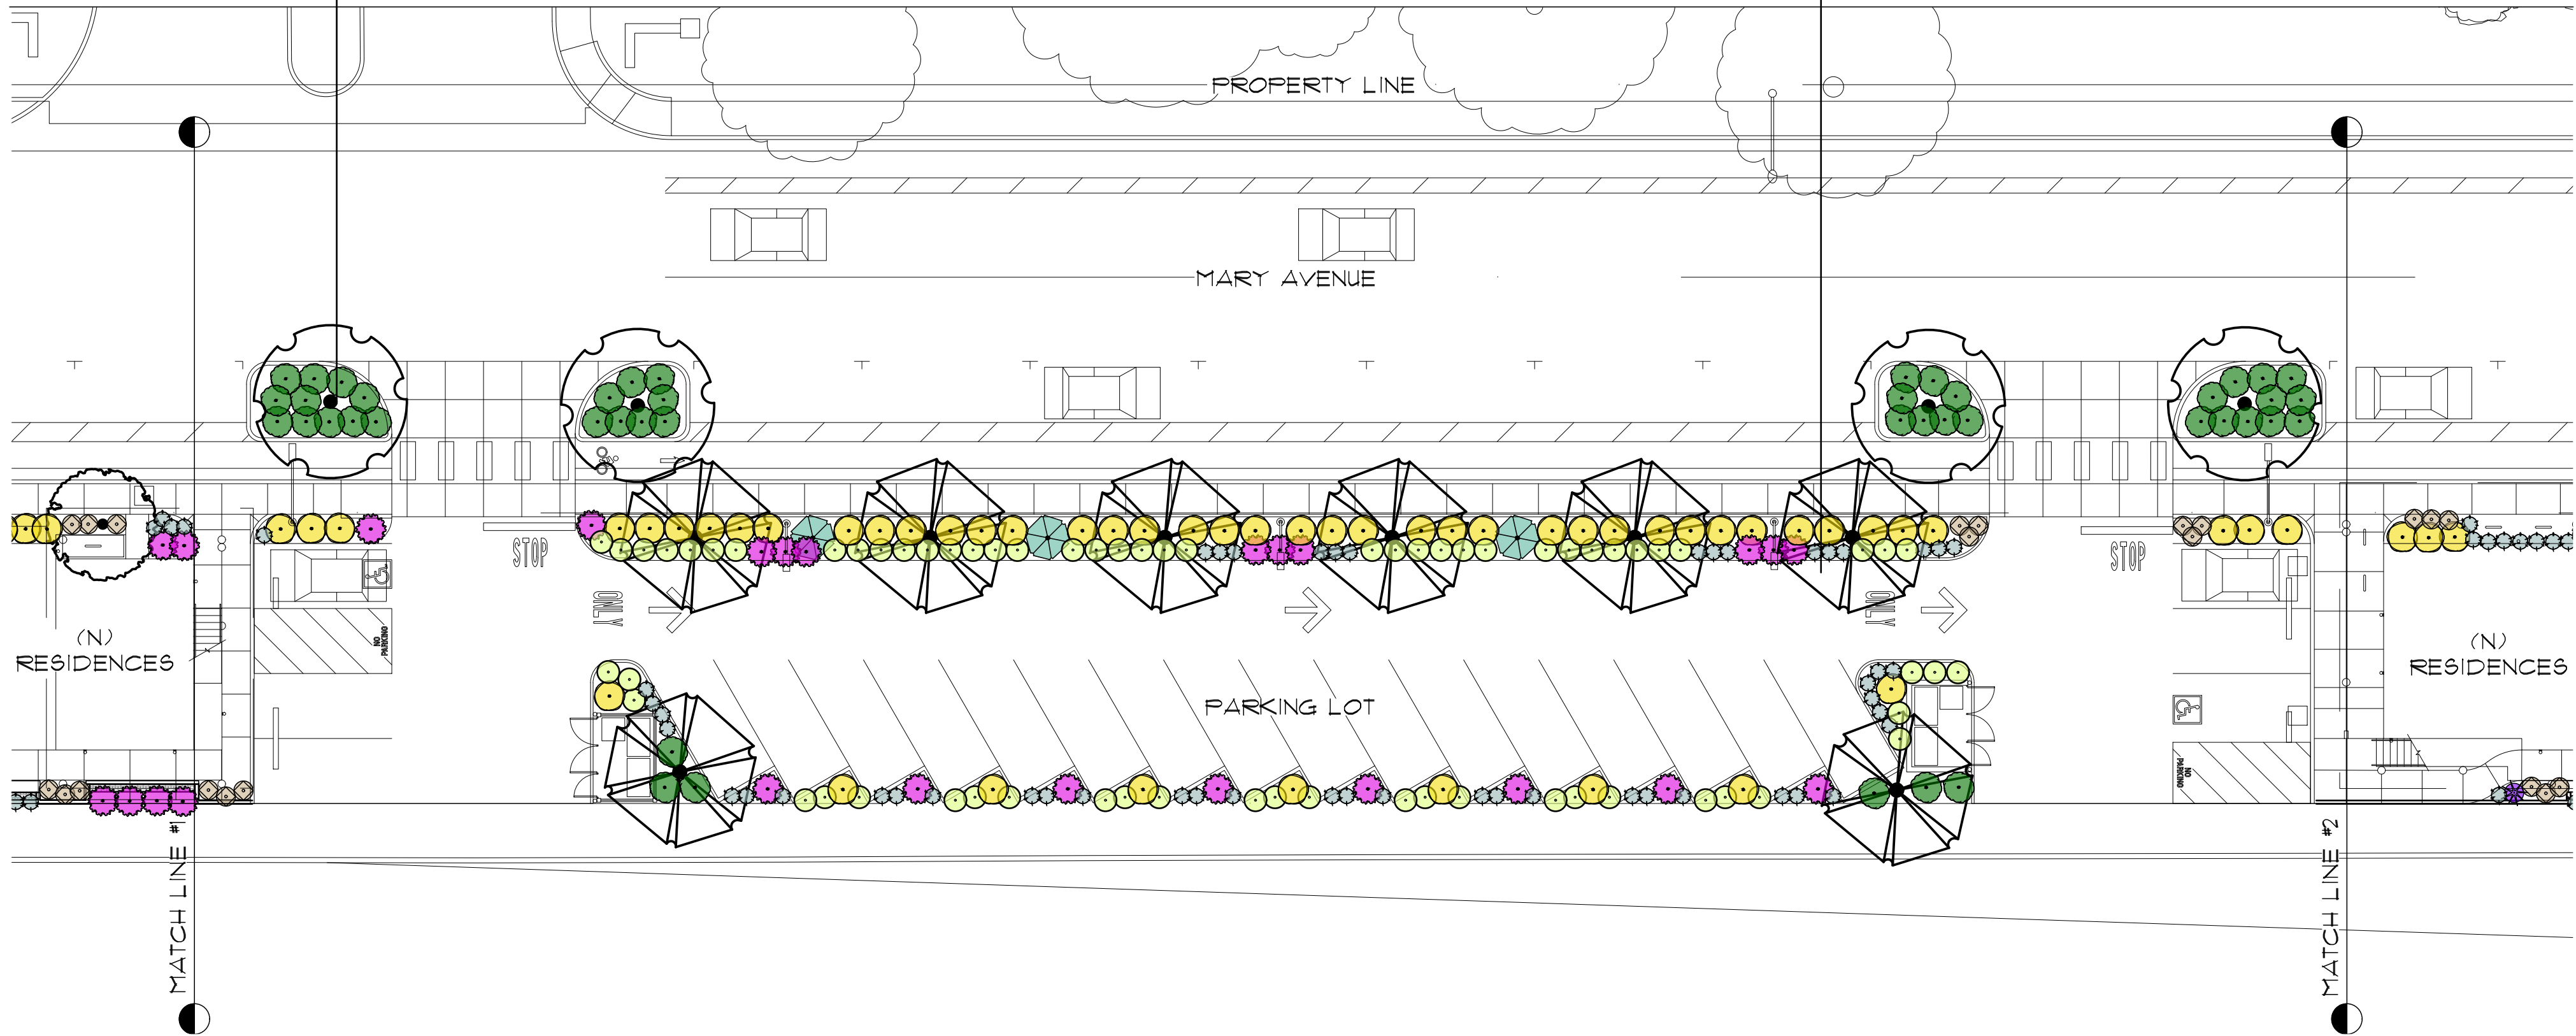

PLANTING LIST:

TREES

SCIENTIFIC NAME	COMMON NAME	SIZE	WIDTH	HEIGHT	WELO	QTY
LAURUS NOBILIS 'SARATOGA'	SARATOGA BAY LAUREL	36" BOX	15'-20'	20'-30'	LOW	4
OLEA EUROPAEA 'SWAN HILL'	SEEDLESS OLIVE TREE (MULTI)	36" BOX	20'-30'	20'-30'	LOW	6
NYSSA SYLVATICA 'AFTERBURNER'	AFTERBURNER TUPELO	36" BOX	20'	35'	MED	20
GINGKO BILOBA 'PRINCETON SENTRY'	COLUMNAR MAIDENHAIR TREE	36" BOX	10'-20'	40'-50'	MED	7

SHRUBS AND GROUNDCOVER

SCIENTIFIC NAME	COMMON NAME	SIZE	WIDTH	HEIGHT	WELO	QTY
ARCTOSTAPHYLOS 'EMERALD CARPET'	EMERALD CARPET MANZANITA	5 GAL	4'-5'	1/2' - 2'	LOW	44
SARCOCCOCA RUSIFOLIA	CHINESE SWEET BOX	5 GAL	5'-7'	5'-7'	LOW	21
LOROPETALUM CHINENSE 'SHANG-HI'	PURPLE DIAMOND FRINGE FLOWER	5 GAL	4'-5'	4'-5'	LOW	63
LIMONIUM PEREZII	SEA LAVENDER	1 GAL	2'-3'	2'-3'	LOW	63
OLEA EUROPAEA 'MONTRA'	LITTLE OLLIE	5 GAL	4'-5'	6'-8'	LOW	76
COPROSMA X KIRKII	DWARF MIRROR PLANT	5 GAL	4'-6'	1'-2'	LOW	16

GRASSES

SCIENTIFIC NAME	COMMON NAME	SIZE	WIDTH	HEIGHT	WELO	QTY
CHONDROPETALUM TECTORUM	CAPE REED	1 GAL	3'-5'	3'-5'	LOW	75
CAREX TUMULICOLA	FOOTHILL SEDGE	1 GAL	1'-2'	1'-2'	LOW	238
LOMANDRA LONGIFOLIA 'BREEZE'	BREEZE DWARF MAT RUSH	1 GAL	3'-4'	2'-3'	LOW	161
LOMANDRA LONGIFOLIA 'PLATINUM BEAUTY'	VARIEGATED DWARF MAT RUSH	1 GAL	2'-3'	2'-3'	LOW	118
MUHLENBERGIA RIGENS	DEER GRASS	1 GAL	3'-4'	4'-5'	LOW	9

NOTES:
A FULLY AUTOMATIC IRRIGATION SYSTEM WILL BE PROVIDED.
THE PLANS ARE IN COMPLIANCE WITH ALL CITY STANDARDS.

MARY AVENUE
AFFORDABLE
HOUSING

CHARITIES
HOUSING

MARY AVENUE
CUPERTINO, CALIFORNIA




Ko Architects, Inc.
900 High Street, Suite 1
Palo Alto, CA 94301
p: 650.853.1908



Keith Willig
Landscape Architecture, Inc.
899 Santa Cruz Ave., Suite 206,
Menlo Park, CA 94025
(P) 650.326.2294
License #3851

REVISION

REF. NORTH	PROJECT NO.	24-403
	DATE	JANUARY 24, 2025
	DRAWN BY	AT
	SCALE	1/16" = 1'-0"

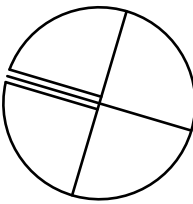

SHEET

DD-1.1


SARATOGA BAY LAUREL
Laurus nobilis 'Saratoga'




MARINA STRAWBERRY TREE
Arbutus 'Marina'



AFTERBURNER TUPELO
Nyssa sylvatica 'Afterburner'

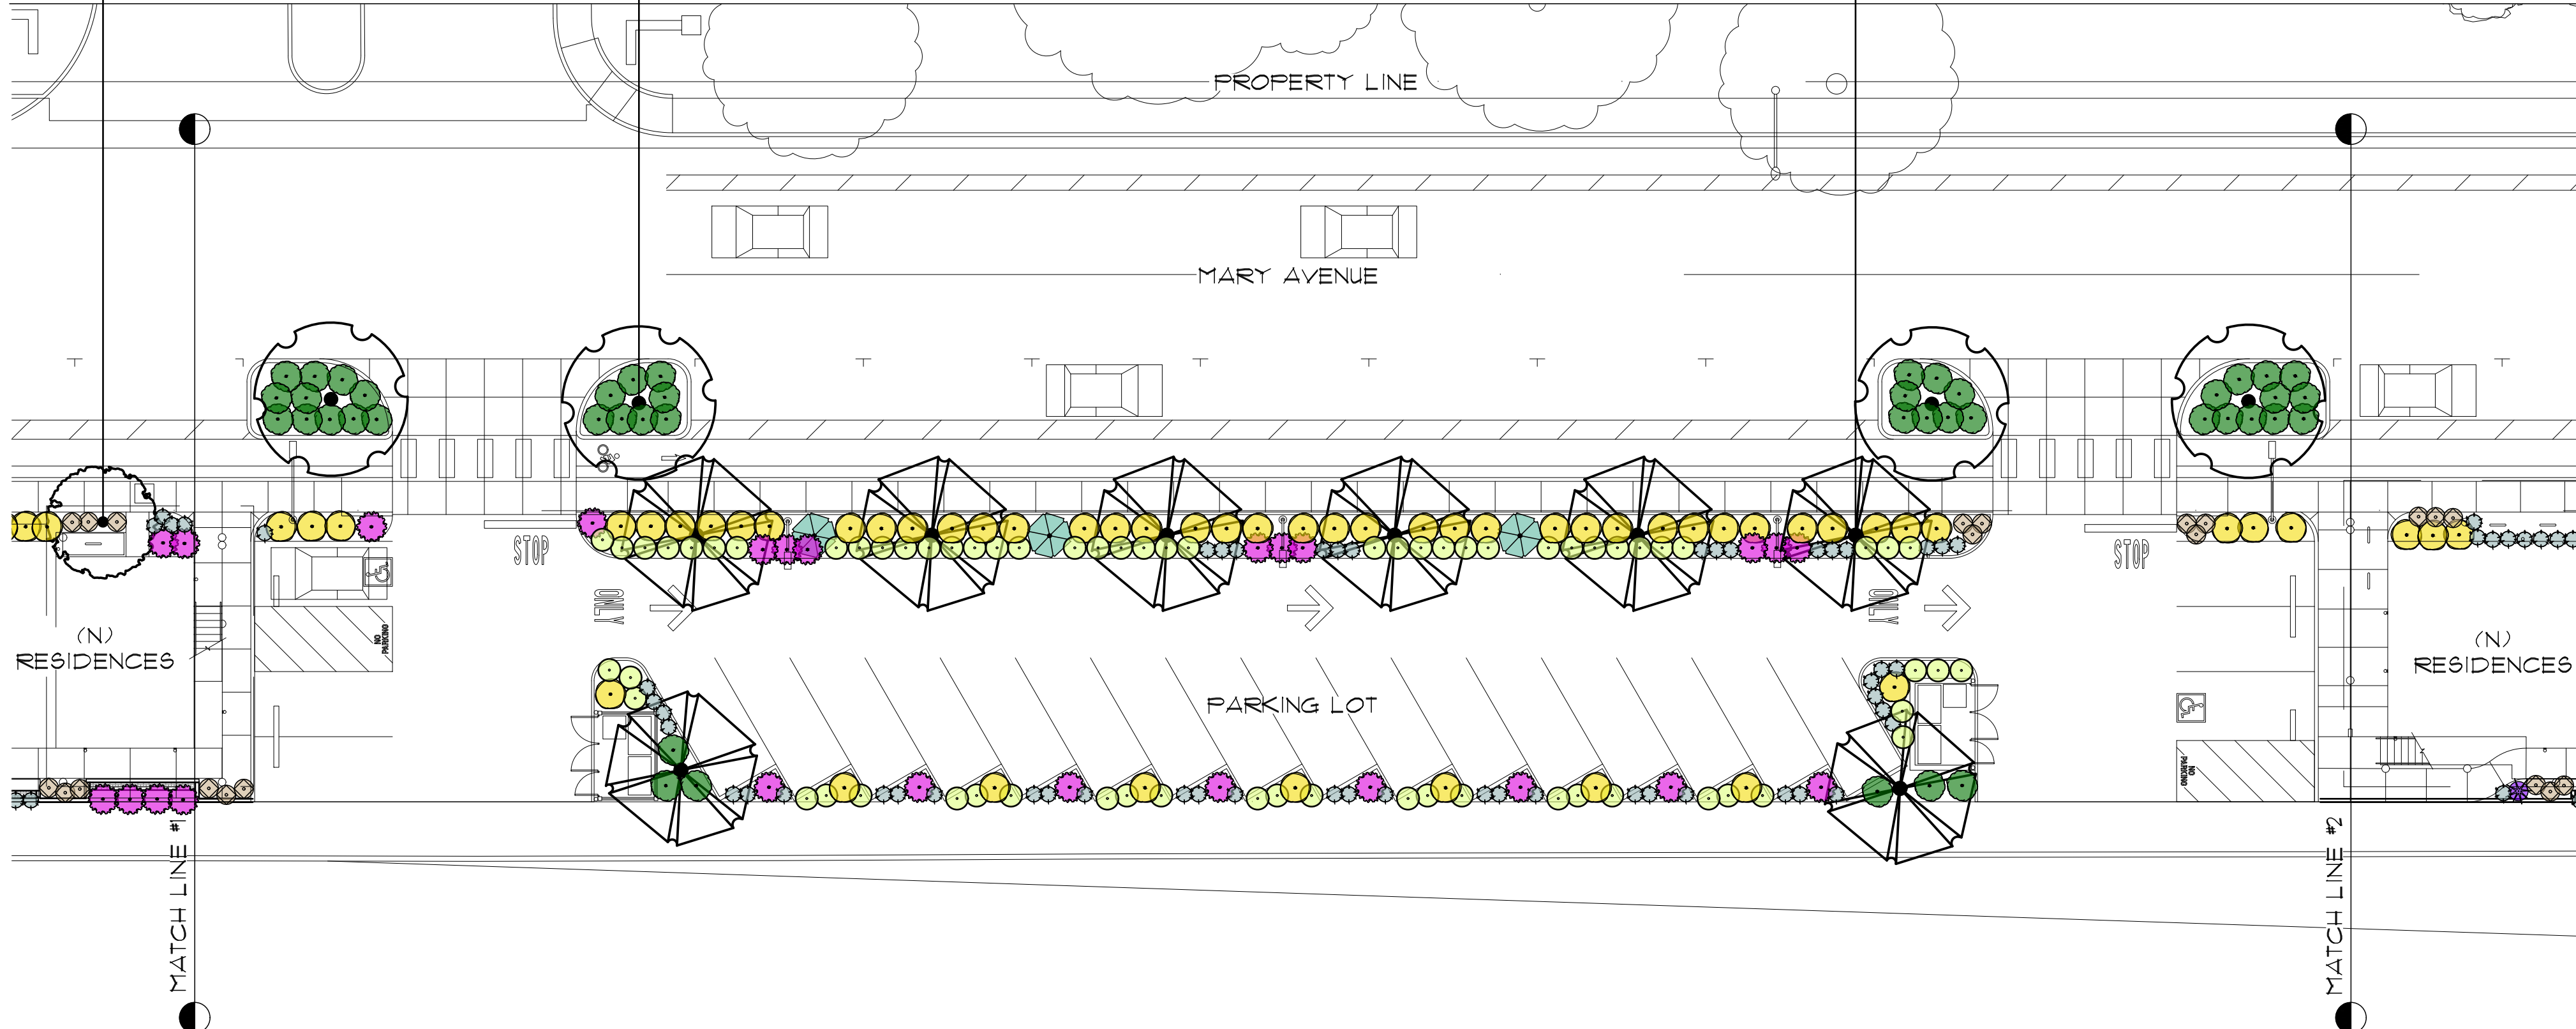

PLANTING LIST:

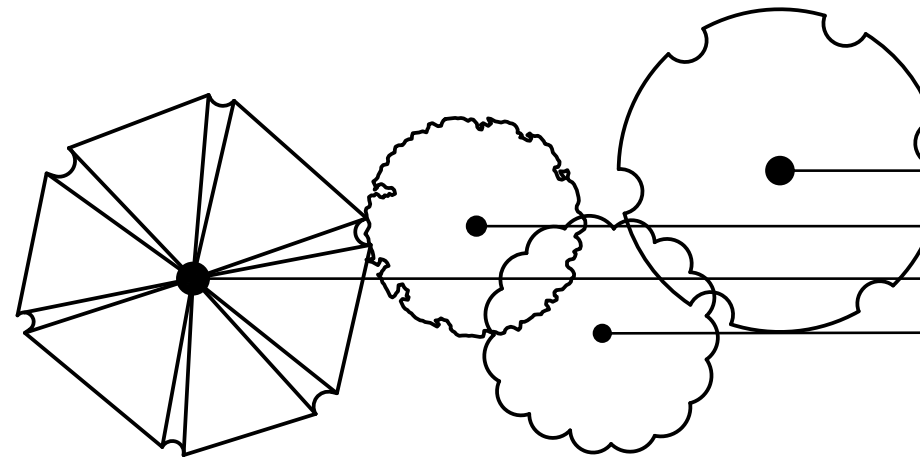

TREES							
SCIENTIFIC NAME	COMMON NAME	SIZE	WIDTH	HEIGHT	WELO	QTY	
ARBUTUS MARINA	MARINA STRAWBERRY	36" BOX	25'-30'	30'-40'	LOW	6	
LAURUS NOBILIS 'SARATOGA'	SARATOGA BAY LAUREL	36" BOX	15'-20'	20'-30'	LOW	4	
NYSSA SYLVATICA 'AFTERBURNER'	AFTERBURNER TUPELO	36" BOX	20'	35'	MED	3	
GINGKO BILOBA 'PRINCETON SENTRY'	COLUMNAR MAIDENHAIR TREE	36" BOX	10'-20'	40'-50'	MED	7	

SHRUBS AND GROUNDCOVER							
SCIENTIFIC NAME	COMMON NAME	SIZE	WIDTH	HEIGHT	WELO	QTY	
ARCTOSTAPHYLOS 'EMERALD CARPET'	EMERALD CARPET MANZANITA	5 GAL	4'-5'	1/2' - 2'	LOW	38	
SARCOCCOCA RUSIFOLIA	CHINESE SWEET BOX	5 GAL	5'-1'	5'-1'	LOW	11	
LOROPETALUM CHINENSE 'SHANG-HI'	PURPLE DIAMOND FRINGE FLOWER	5 GAL	4'-5'	4'-5'	LOW	49	
LEMONIUM PEREZII	SEA LAVENDER	1 GAL	2'-3'	2'-3'	LOW	65	
OLEA EUROPAEA 'MONTRA'	LITTLE OLLIE	5 GAL	4'-5'	6'-8'	LOW	21	
COPROSMA X KIRKII	DWARF MIRROR PLANT	5 GAL	4'-6'	1'-2'	LOW	3	

GRASSES							
SCIENTIFIC NAME	COMMON NAME	SIZE	WIDTH	HEIGHT	WELO	QTY	
CHONDROPETALUM TECTORUM	CAPE REED	1 GAL	3'-5'	3'-5'	LOW	81	
CAREX TUMULICOLA	FOOTHILL SEDGE	1 GAL	1'-2'	1'-2'	LOW	201	
LOMANDRA LONGIFOLIA 'BREEZE'	BREEZE DWARF MAT RUSH	1 GAL	3'-4'	2'-3'	LOW	79	
LOMANDRA LONGIFOLIA 'PLATINUM BEAUTY'	VARIEGATED DWARF MAT RUSH	1 GAL	2'-3'	2'-3'	LOW	123	
MUHLENBERGIA RIGENS	DEER GRASS	1 GAL	3'-4'	4'-5'	LOW	9	

GENERAL NOTES:
1. A FULLY AUTOMATIC IRRIGATION SYSTEM WILL BE PROVIDED
2. THE PLANS ARE IN COMPLIANCE WITH ALL CITY STANDARDS

MARY AVENUE
AFFORDABLE
HOUSING

CHARITIES
HOUSING


MARY AVENUE
CUPERTINO, CALIFORNIA



Ko Architects, Inc.
900 High Street, Suite 1
Palo Alto, CA 94301
p: 650.853.1908




Keith Willig
Landscape Architecture, Inc.
899 Santa Cruz Ave., Suite 206,
Menlo Park, CA 94025
(P) 650.326.2294
License #3851

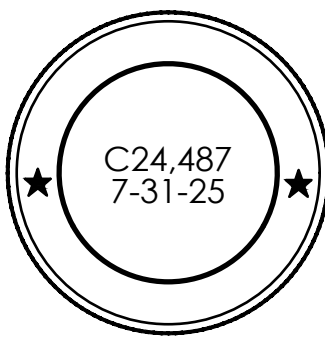

REVISION	

REF. NORTH	PROJECT NO.	24-403
	DATE	SEPTEMBER 29, 2025
	DRAWN BY	KW / AT
	SCALE	1/16" = 1'-0"

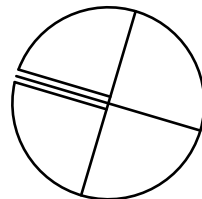

SHEET

DD-1.1

© KO ARCHITECTS INC.

MARY AVENUE
AFFORDABLE
HOUSING

CHARITIES
HOUSING

MARY AVENUE
CUPERTINO, CALIFORNIA



Ko Architects, Inc.
900 High Street, Suite 1
Palo Alto, CA 94301
p: 650.853.1908



Keith Willig
Landscape Architecture, Inc.
899 Santa Cruz Ave., Suite 206,
Menlo Park, CA 94025
(P) 650.326.2294
License #3851

SEEDLESS OLIVE TREE (TREE FORM)
Olea europaea 'Swan Hill'





AFTERBURNER TUPELO
Nyssa sylvatica 'Afterburner'




COLUMNAR MAIDENHAIR TREE
Ginkgo biloba 'Princeton Sentry'



SARATOGA BAY LAUREL
Laurus nobilis 'Saratoga'

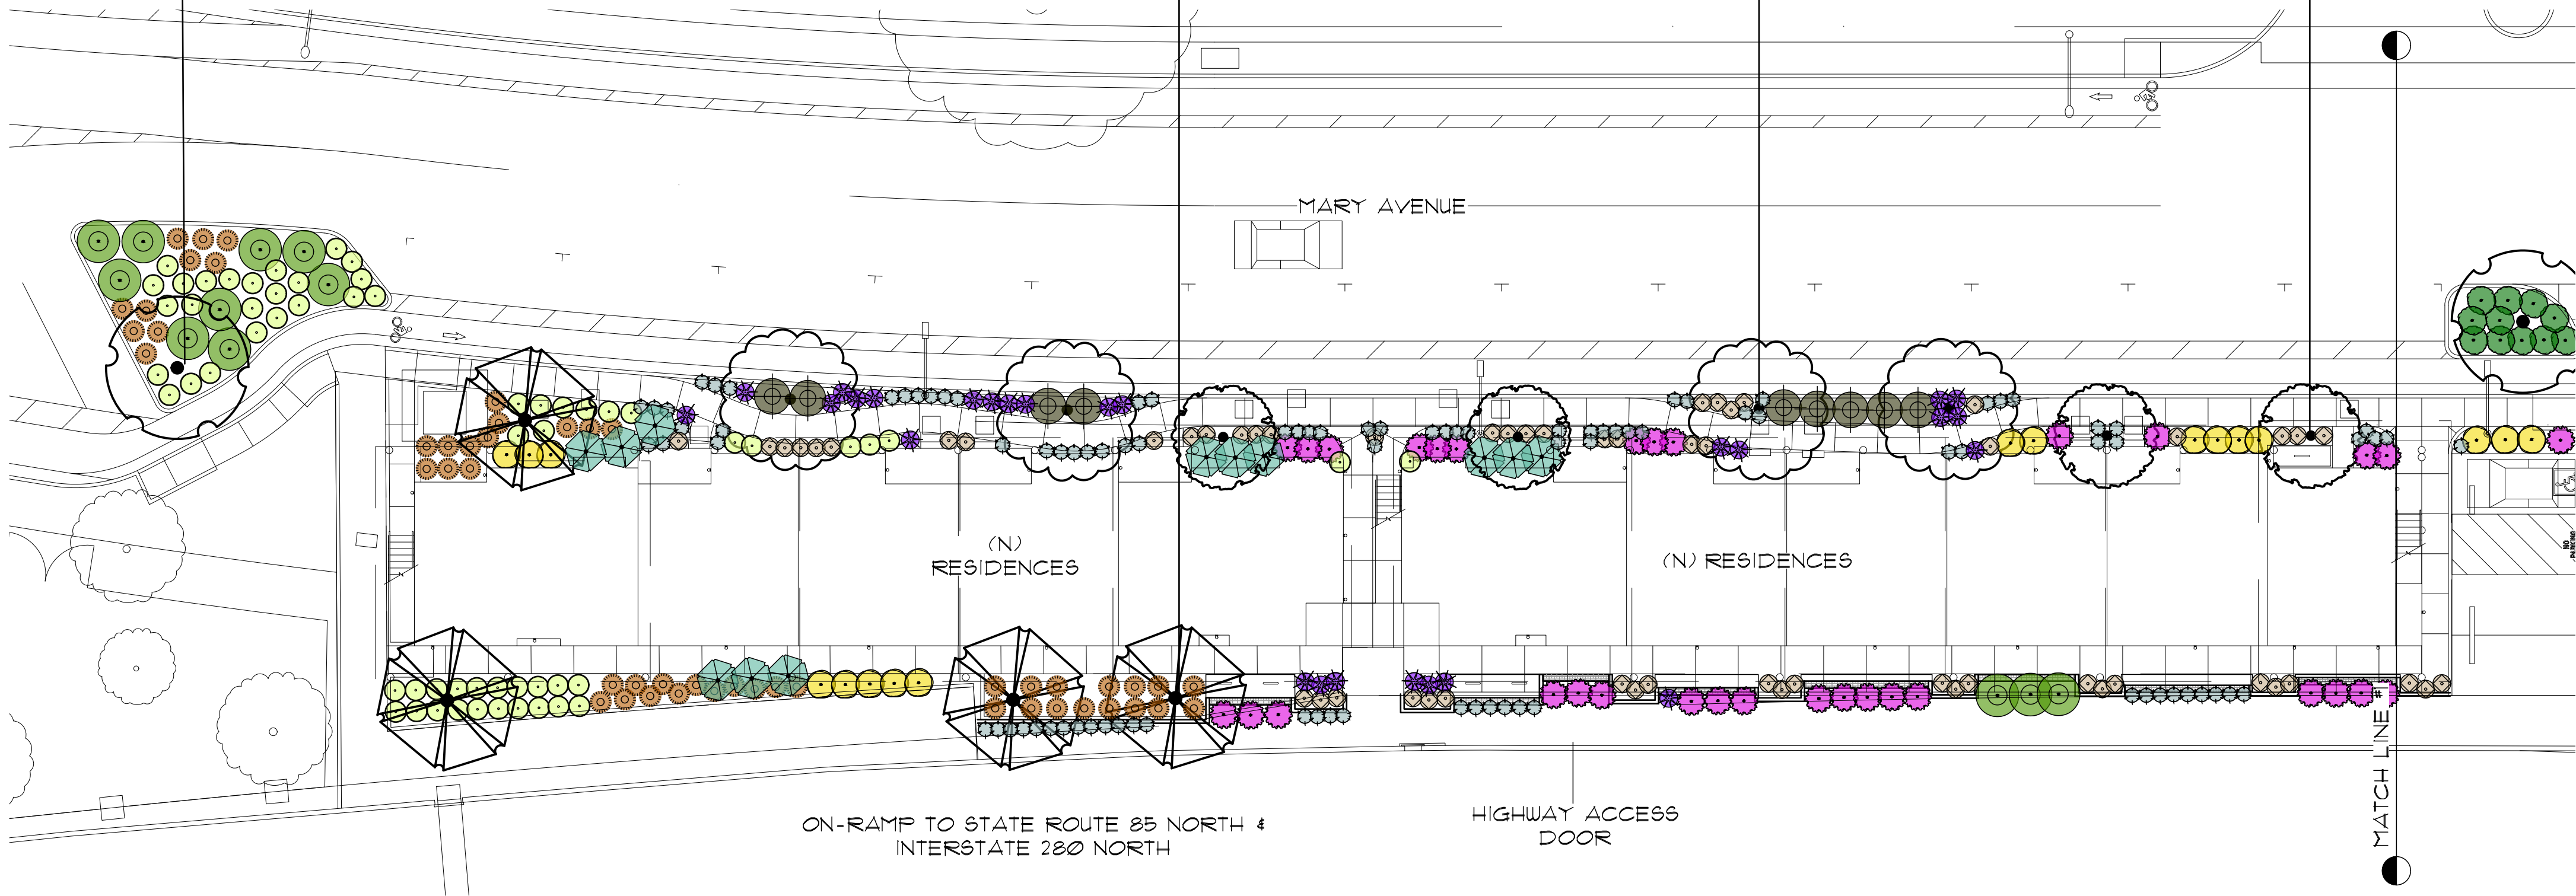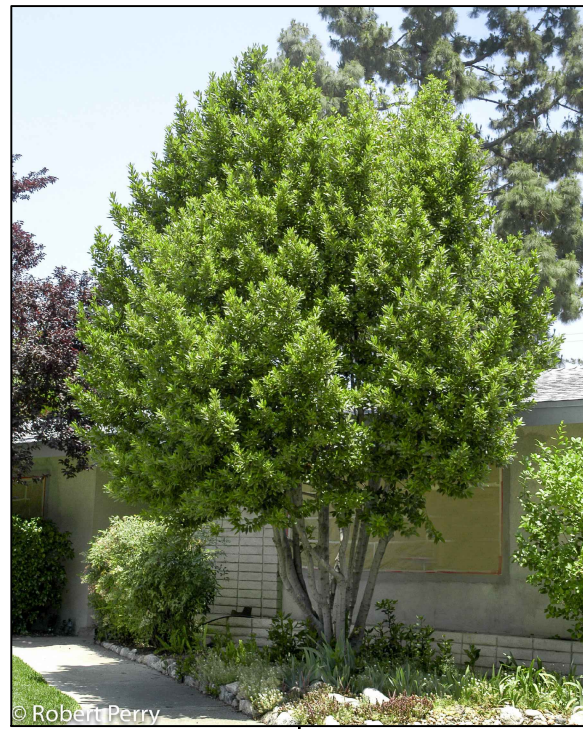

PLANTING LIST:

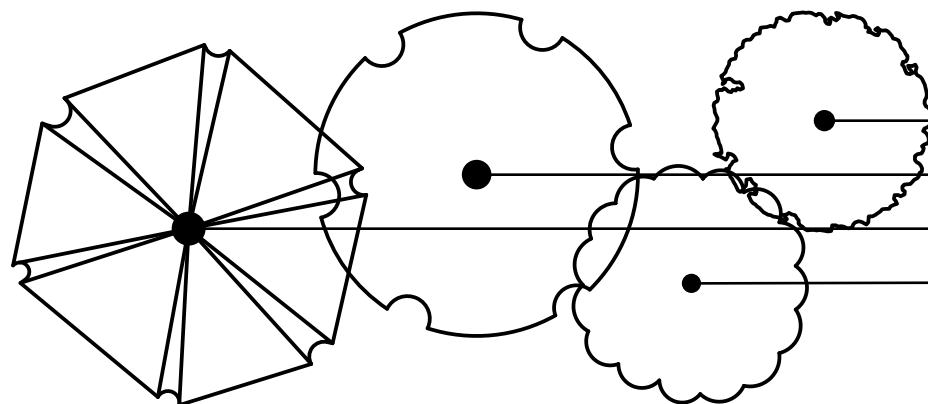


TREES							
SCIENTIFIC NAME	COMMON NAME	SIZE	WIDTH	HEIGHT	WELO	QTY	
LAURUS NOBILIS 'SARATOGA'	SARATOGA BAY LAUREL	36" BOX	15'-20'	20'-30'	LOW	4	
OLEA EUROPAEA 'SWAN HILL'	SEEDLESS OLIVE TREE (MULTI)	36" BOX	20'-30'	20'-30'	LOW	6	
NYSSA SYLVATICA 'AFTERBURNER'	AFTERBURNER TUPELO	36" BOX	20'	35'	MED	20	
GINGKO BILOBA 'PRINCETON SENTRY'	COLUMNAR MAIDENHAIR TREE	36" BOX	10'-20'	40'-50'	MED	7	
SHRUBS AND GROUNDCOVER							
SCIENTIFIC NAME	COMMON NAME	SIZE	WIDTH	HEIGHT	WELO	QTY	
ARCTOSTAPHYLOS 'EMERALD CARPET'	EMERALD CARPET MANZANITA	5 GAL	4'-5'	1/2' - 2'	LOW	44	
SARCOCOCOA RUSIFOLIA	CHINESE SWEET BOX	5 GAL	5'-7'	5'-7'	LOW	21	
LOROPETALUM CHINENSE 'SHANG-HI'	PURPLE DIAMOND FRINGE FLOWER	5 GAL	4'-5'	4'-5'	LOW	63	
LIMONIUM PEREZII	SEA LAVENDER	1 GAL	2'-3'	2'-3'	LOW	63	
OLEA EUROPAEA 'MONTRA'	LITTLE OLLIE	5 GAL	4'-5'	6'-8'	LOW	76	
COPROSMA X KIRKII	DWARF MIRROR PLANT	5 GAL	4'-6'	1'-2'	LOW	16	
GRASSES							
SCIENTIFIC NAME	COMMON NAME	SIZE	WIDTH	HEIGHT	WELO	QTY	
CHONDROPETALUM TECTORUM	CAPE REED	1 GAL	3'-5'	3'-5'	LOW	75	
CAREX TUMULICOLA	FOOTHILL SEDGE	1 GAL	1'-2'	1'-2'	LOW	238	
LOMANDRA LONGIFOLIA 'BREEZE'	BREEZE DWARF MAT RUSH	1 GAL	3'-4'	2'-3'	LOW	161	
LOMANDRA LONGIFOLIA 'PLATINUM BEAUTY'	VARIEGATED DWARF MAT RUSH	1 GAL	2'-3'	2'-3'	LOW	118	
MUHLENBERGIA RIGENS	DEER GRASS	1 GAL	3'-4'	4'-5'	LOW	9	

NOTES:
A FULLY AUTOMATIC IRRIGATION SYSTEM WILL BE PROVIDED.
THE PLANS ARE IN COMPLIANCE WITH ALL CITY STANDARDS.

REVISION	

REF. NORTH	PROJECT NO. 24-403
DATE JANUARY 24, 2025	
DRAWN BY AT	
SCALE 1/16" = 1'-0"	

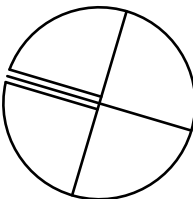

SHEET

DD-1.2

© KO ARCHITECTS INC.

MARINA STRAWBERRY TREE
Arbutus 'Marina'





AFTERBURNER TUPELO
Nyssa sylvatica 'Afterburner'




COLUMNAR MAIDENHAIR TREE
Ginkgo biloba 'Princeton Sentry'



SARATOGA BAY LAUREL
Laurus nobilis 'Saratoga'

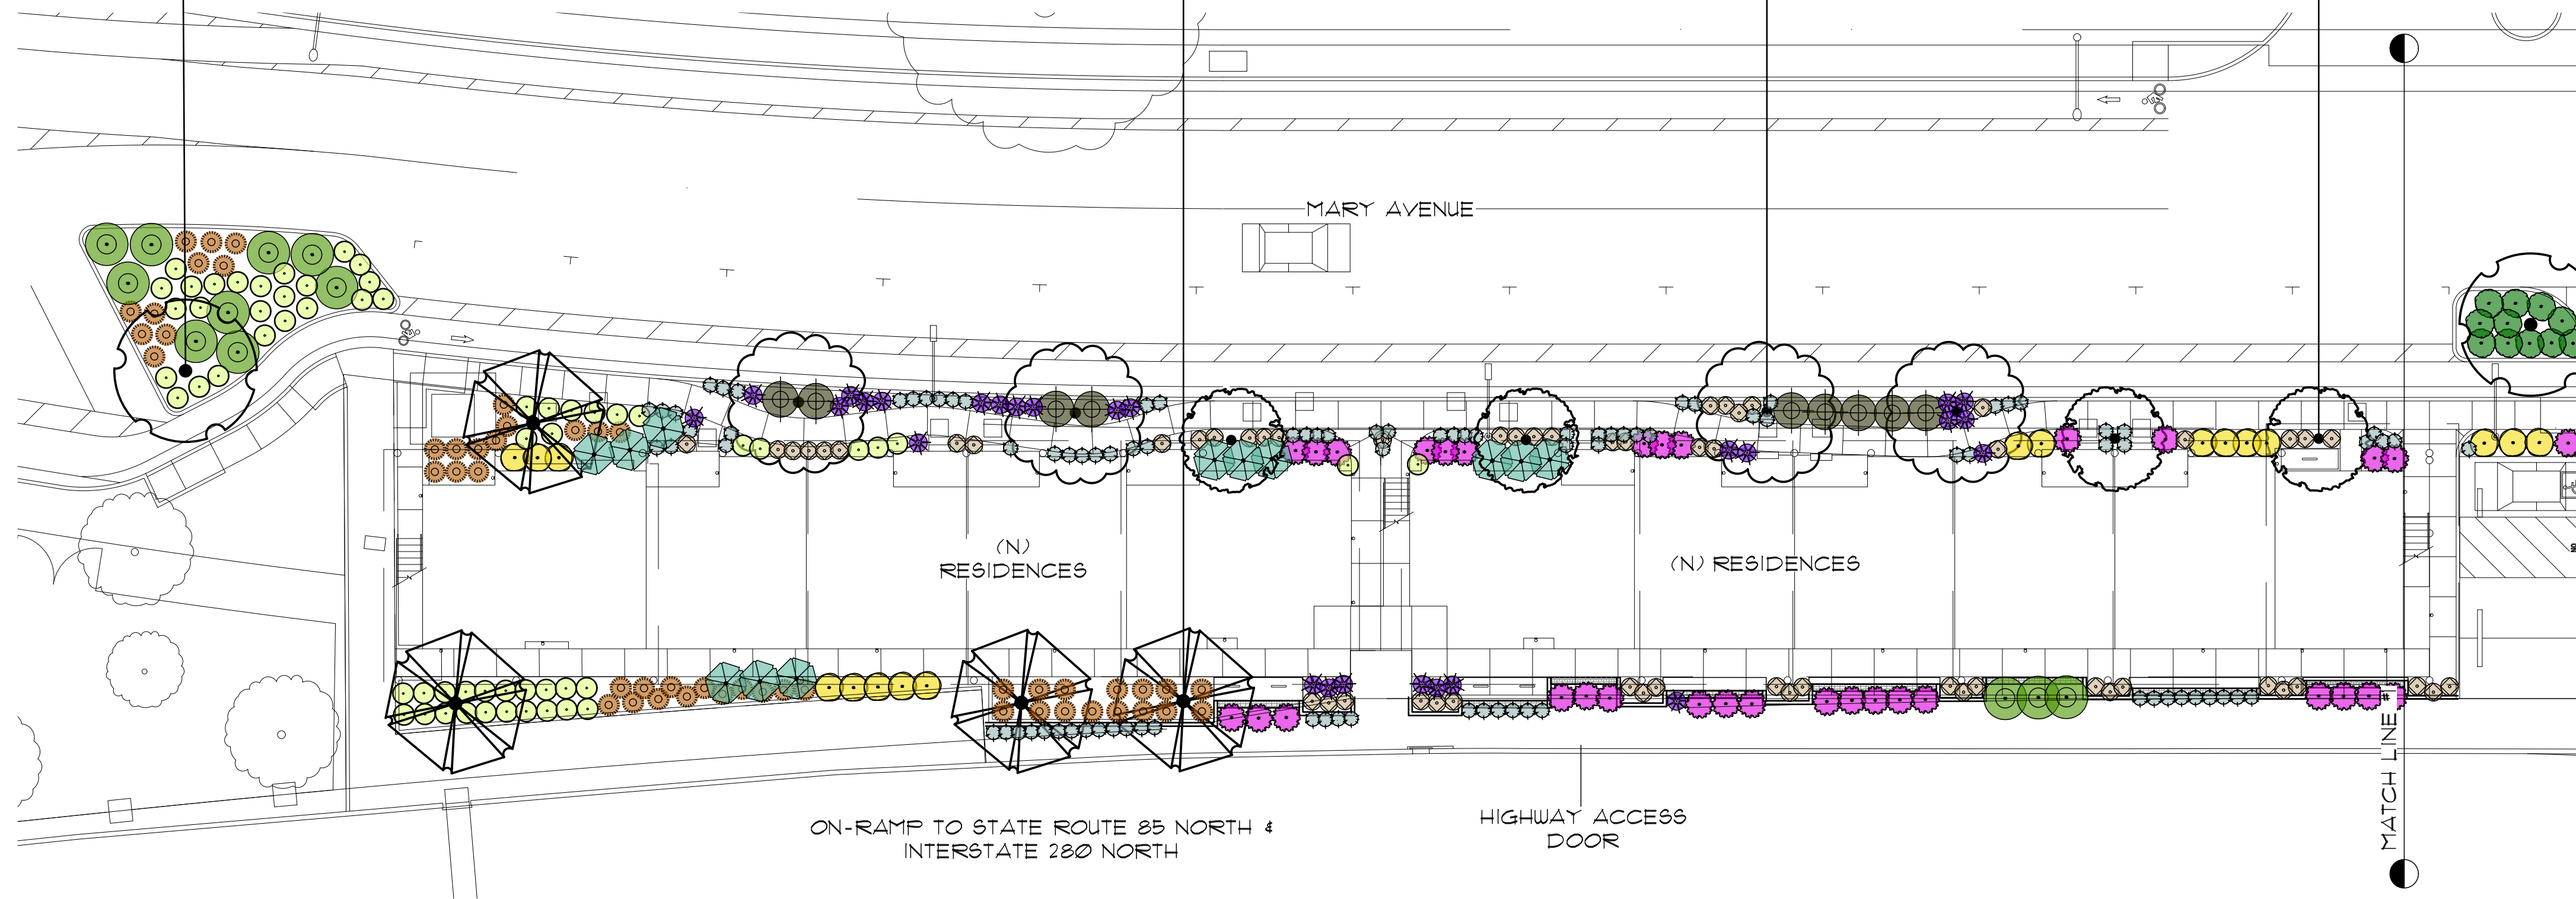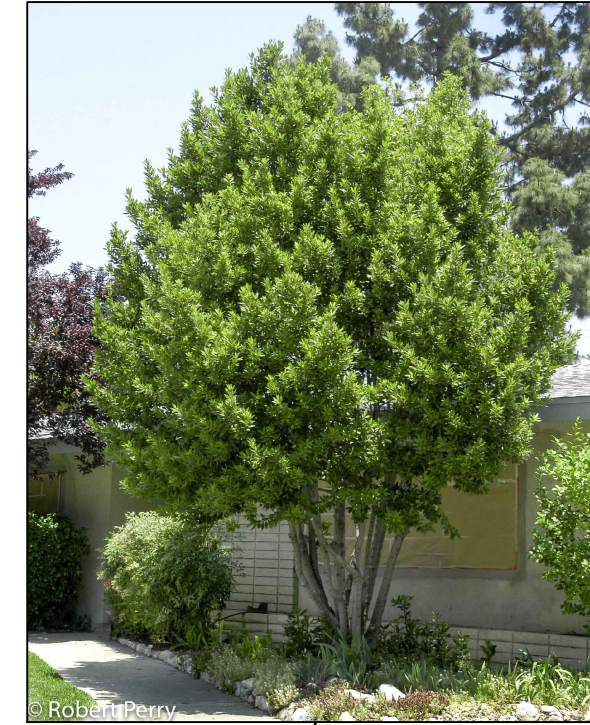

PLANTING LIST:

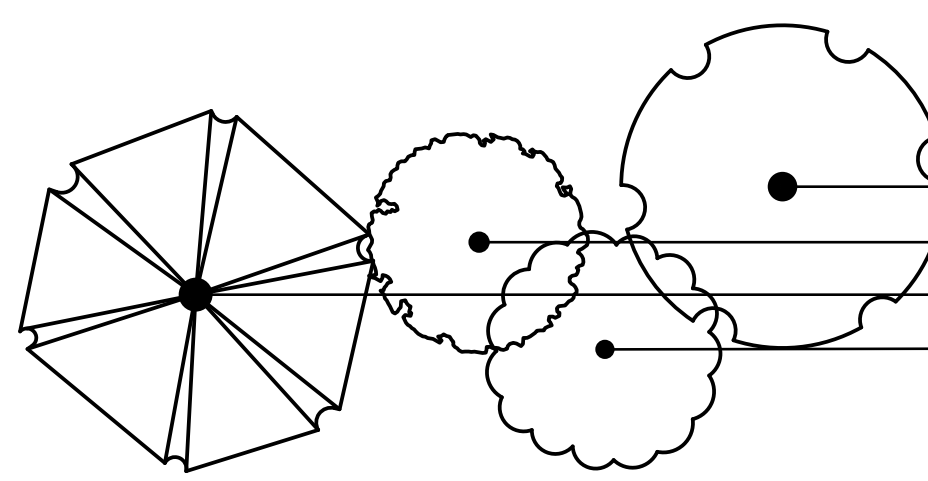

TREES

SCIENTIFIC NAME	COMMON NAME	SIZE	WIDTH	HEIGHT	WELO	QTY
ARBUTUS MARINA	MARINA STRAWBERRY	36" BOX	25'-30'	30'-40'	LOW	6
LAURUS NOBILIS 'SARATOGA'	SARATOGA BAY LAUREL	36" BOX	15'-20'	20'-30'	LOW	4
NYSSA SYLVATICA 'AFTERBURNER'	AFTERBURNER TUPELO	36" BOX	20'	35'	MED	9
GINGKO BILOBA 'PRINCETON SENTRY'	COLUMNAR MAIDENHAIR TREE	36" BOX	10'-20'	40'-50'	MED	7

SHRUBS AND GROUNDCOVER

SCIENTIFIC NAME	COMMON NAME	SIZE	WIDTH	HEIGHT	WELO	QTY
ARCTOSTAPHYLOS 'EMERALD CARPET'	EMERALD CARPET MANZANITA	5 GAL	4'-5'	1/2' - 2'	LOW	38
SARCOCCOCA RUSIFOLIA	CHINESE SWEET BOX	5 GAL	5'-1'	5'-1'	LOW	11
LOROPETALUM CHINENSE 'SHANG-HI'	PURPLE DIAMOND FRINGE FLOWER	5 GAL	4'-5'	4'-5'	LOW	49
LIMONIUM PEREZII	SEA LAVENDER	1 GAL	2'-3'	2'-3'	LOW	65
OLEA EUROPAEA 'MONTRA'	LITTLE OLLIE	5 GAL	4'-5'	6'-8'	LOW	21
COPROSMA X KIRKII	DWARF MIRROR PLANT	5 GAL	4'-6'	1'-2'	LOW	3

GRASSES


SCIENTIFIC NAME	COMMON NAME	SIZE	WIDTH	HEIGHT	WELO	QTY
CHONDROPETALUM TECTORUM	CAPE REED	1 GAL	3'-5'	3'-5'	LOW	81
CAREX TUMULICOLA	FOOTHILL SEDGE	1 GAL	1'-2'	1'-2'	LOW	201
LOMANDRA LONGIFOLIA 'BREEZE'	BREEZE DWARF MAT RUSH	1 GAL	3'-4'	2'-3'	LOW	79
LOMANDRA LONGIFOLIA 'PLATINUM BEAUTY'	VARIEGATED DWARF MAT RUSH	1 GAL	2'-3'	2'-3'	LOW	123
MUHLENBERGIA RIGENS	DEER GRASS	1 GAL	3'-4'	4'-5'	LOW	9

GENERAL NOTES:
1. A FULLY AUTOMATIC IRRIGATION SYSTEM WILL BE PROVIDED
2. THE PLANS ARE IN COMPLIANCE WITH ALL CITY STANDARDS


MARY AVENUE AFFORDABLE HOUSING

CHARITIES
HOUSING

MARY AVENUE
CUPERTINO, CALIFORNIA

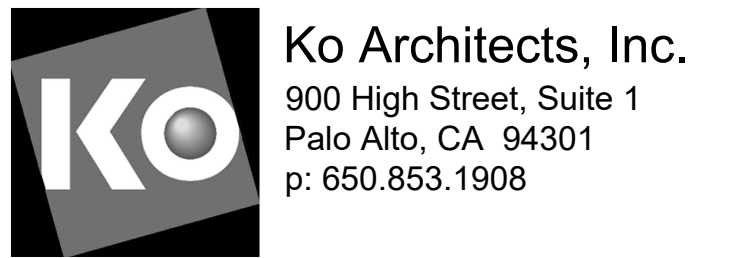


Keith Willig
Landscape Architecture, Inc.
899 Santa Cruz Ave., Suite 206,
Menlo Park, CA 94025
(P) 650.326.2294
License #3851

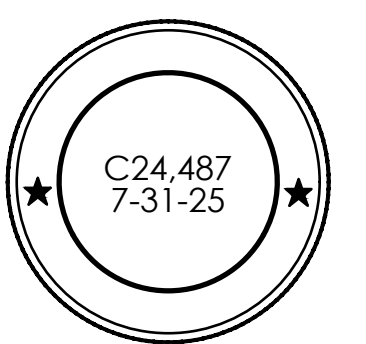

REVISION

REF. NORTH

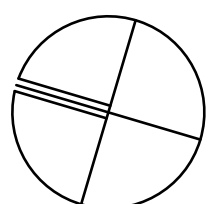

PROJECT NO. 24-403

DATE SEPTEMBER 29, 2025

DRAWN BY KW / AT

SCALE 1/16" = 1'-0"

SHEET

DD-1.2

© KO ARCHITECTS INC.

TREES



SARATOGA BAY LAUREL
Laurus nobilis 'Saratoga'



SEEDLESS OLIVE TREE (TREE FORM)
Olea europea 'Swan Hill'



AFTERBURNER TUPELO
Nyssa sylvatica 'Afterburner'



COLUMNAR MAIDENHAIR TREE
Ginkgo biloba 'Princeton Sentry'



EMERALD CARPET MANZANITA
Arctostaphylos 'Emerald Carpet'



CHINESE SWEETBOX
Sarcococca ruscifolia



PURPLE DIAMOND FRINGE FLOWER
Loropetalum chinense 'Shang-hi'

SHRUBS



SEA LAVENDER
Limonium perezii



LITTLE OLLIE
Olea europaea 'Montra'



DWARF MIRROR PLANT
Coprosma x kirkii



FOOTHILL SEDGE
Chondropetalum tectorum



CAPE REED
Carex tumulicola



BREEZE DWARF MAT RUSH
Lomandra longifolia 'Breeze'



DEER GRASS
Muhlenbergia rigens

SHRUBS

GRASSES

NOTES:
A FULLY AUTOMATIC IRRIGATON SYSTEM WILL BE PROVIDED.
THE PLANS ARE IN COMPLIANCE WITH ALL CITY STANDARDS.

MARY AVENUE
AFFORDABLE
HOUSING

CHARITIES
HOUSING

MARY AVENUE
CUPERTINO, CALIFORNIA



Ko Architects, Inc.
900 High Street, Suite 1
Palo Alto, CA 94301
p: 650.853.1908



Keith Willig
Landscape Architecture, Inc.
899 Santa Cruz Ave., Suite 206,
Menlo Park, CA 94025
(P) 650.326.2294
License #3851

REVISION	

REF. NORTH	PROJECT NO.	24-403
	DATE	JANUARY 24, 2025
	DRAWN BY	AT
	SCALE	1/16" = 1'-0"

SHEET

TREES



MARINA STRAWBERRY TREE
Arbutus 'Marina'



SARATOGA BAY LAUREL
Laurus nobilis 'Saratoga'



AFTERBURNER TUPELO
Nyssa sylvatica 'Afterburner'



COLUMNAR MAIDENHAIR TREE
Ginkgo biloba 'Princeton Sentry'



EMERALD CARPET MANZANITA
Arctostaphylos 'Emerald Carpet'



CHINESE SWEETBOX
Sarcococca ruscifolia



PURPLE DIAMOND FRINGE FLOWER
Loropetalum chinense 'Shang-hi'

SHRUBS



SEA LAVENDER
Limonium perezii



LITTLE OLLIE
Olea europaea 'Montra'



DWARF MIRROR PLANT
Coprosma x kirkii



FOOTHILL SEDGE
Chondropetalum tectorum



CAPE REED
Carex tumulicola



BREEZE DWARF MAT RUSH
Lomandra longifolia 'Breeze'



DEER GRASS
Muhlenbergia rigens

GRASSES

MARY AVENUE
AFFORDABLE
HOUSING

CHARITIES
HOUSING


MARY AVENUE
CUPERTINO, CALIFORNIA



Ko Architects, Inc.
900 High Street, Suite 1
Palo Alto, CA 94301
p: 650.853.1908



Keith Willig
Landscape Architecture, Inc.
899 Santa Cruz Ave., Suite 206,
Menlo Park, CA 94025
(P) 650.326.2294
License #3851

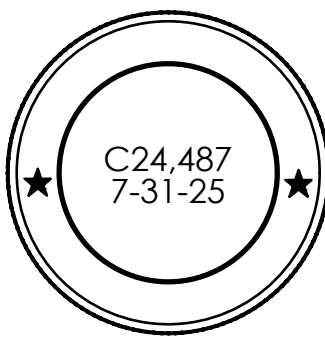

REVISION	


PROJECT NO.	24-403
DATE	SEPTEMBER 29, 2025
DRAWN BY	KW / AT
SCALE	1/16" = 1'-0"

SHEET

DD-1.3

© KO ARCHITECTS INC.

GENERAL NOTES:
1. A FULLY AUTOMATIC IRRIGATION SYSTEM WILL BE PROVIDED
2. THE PLANS ARE IN COMPLIANCE WITH ALL CITY STANDARDS

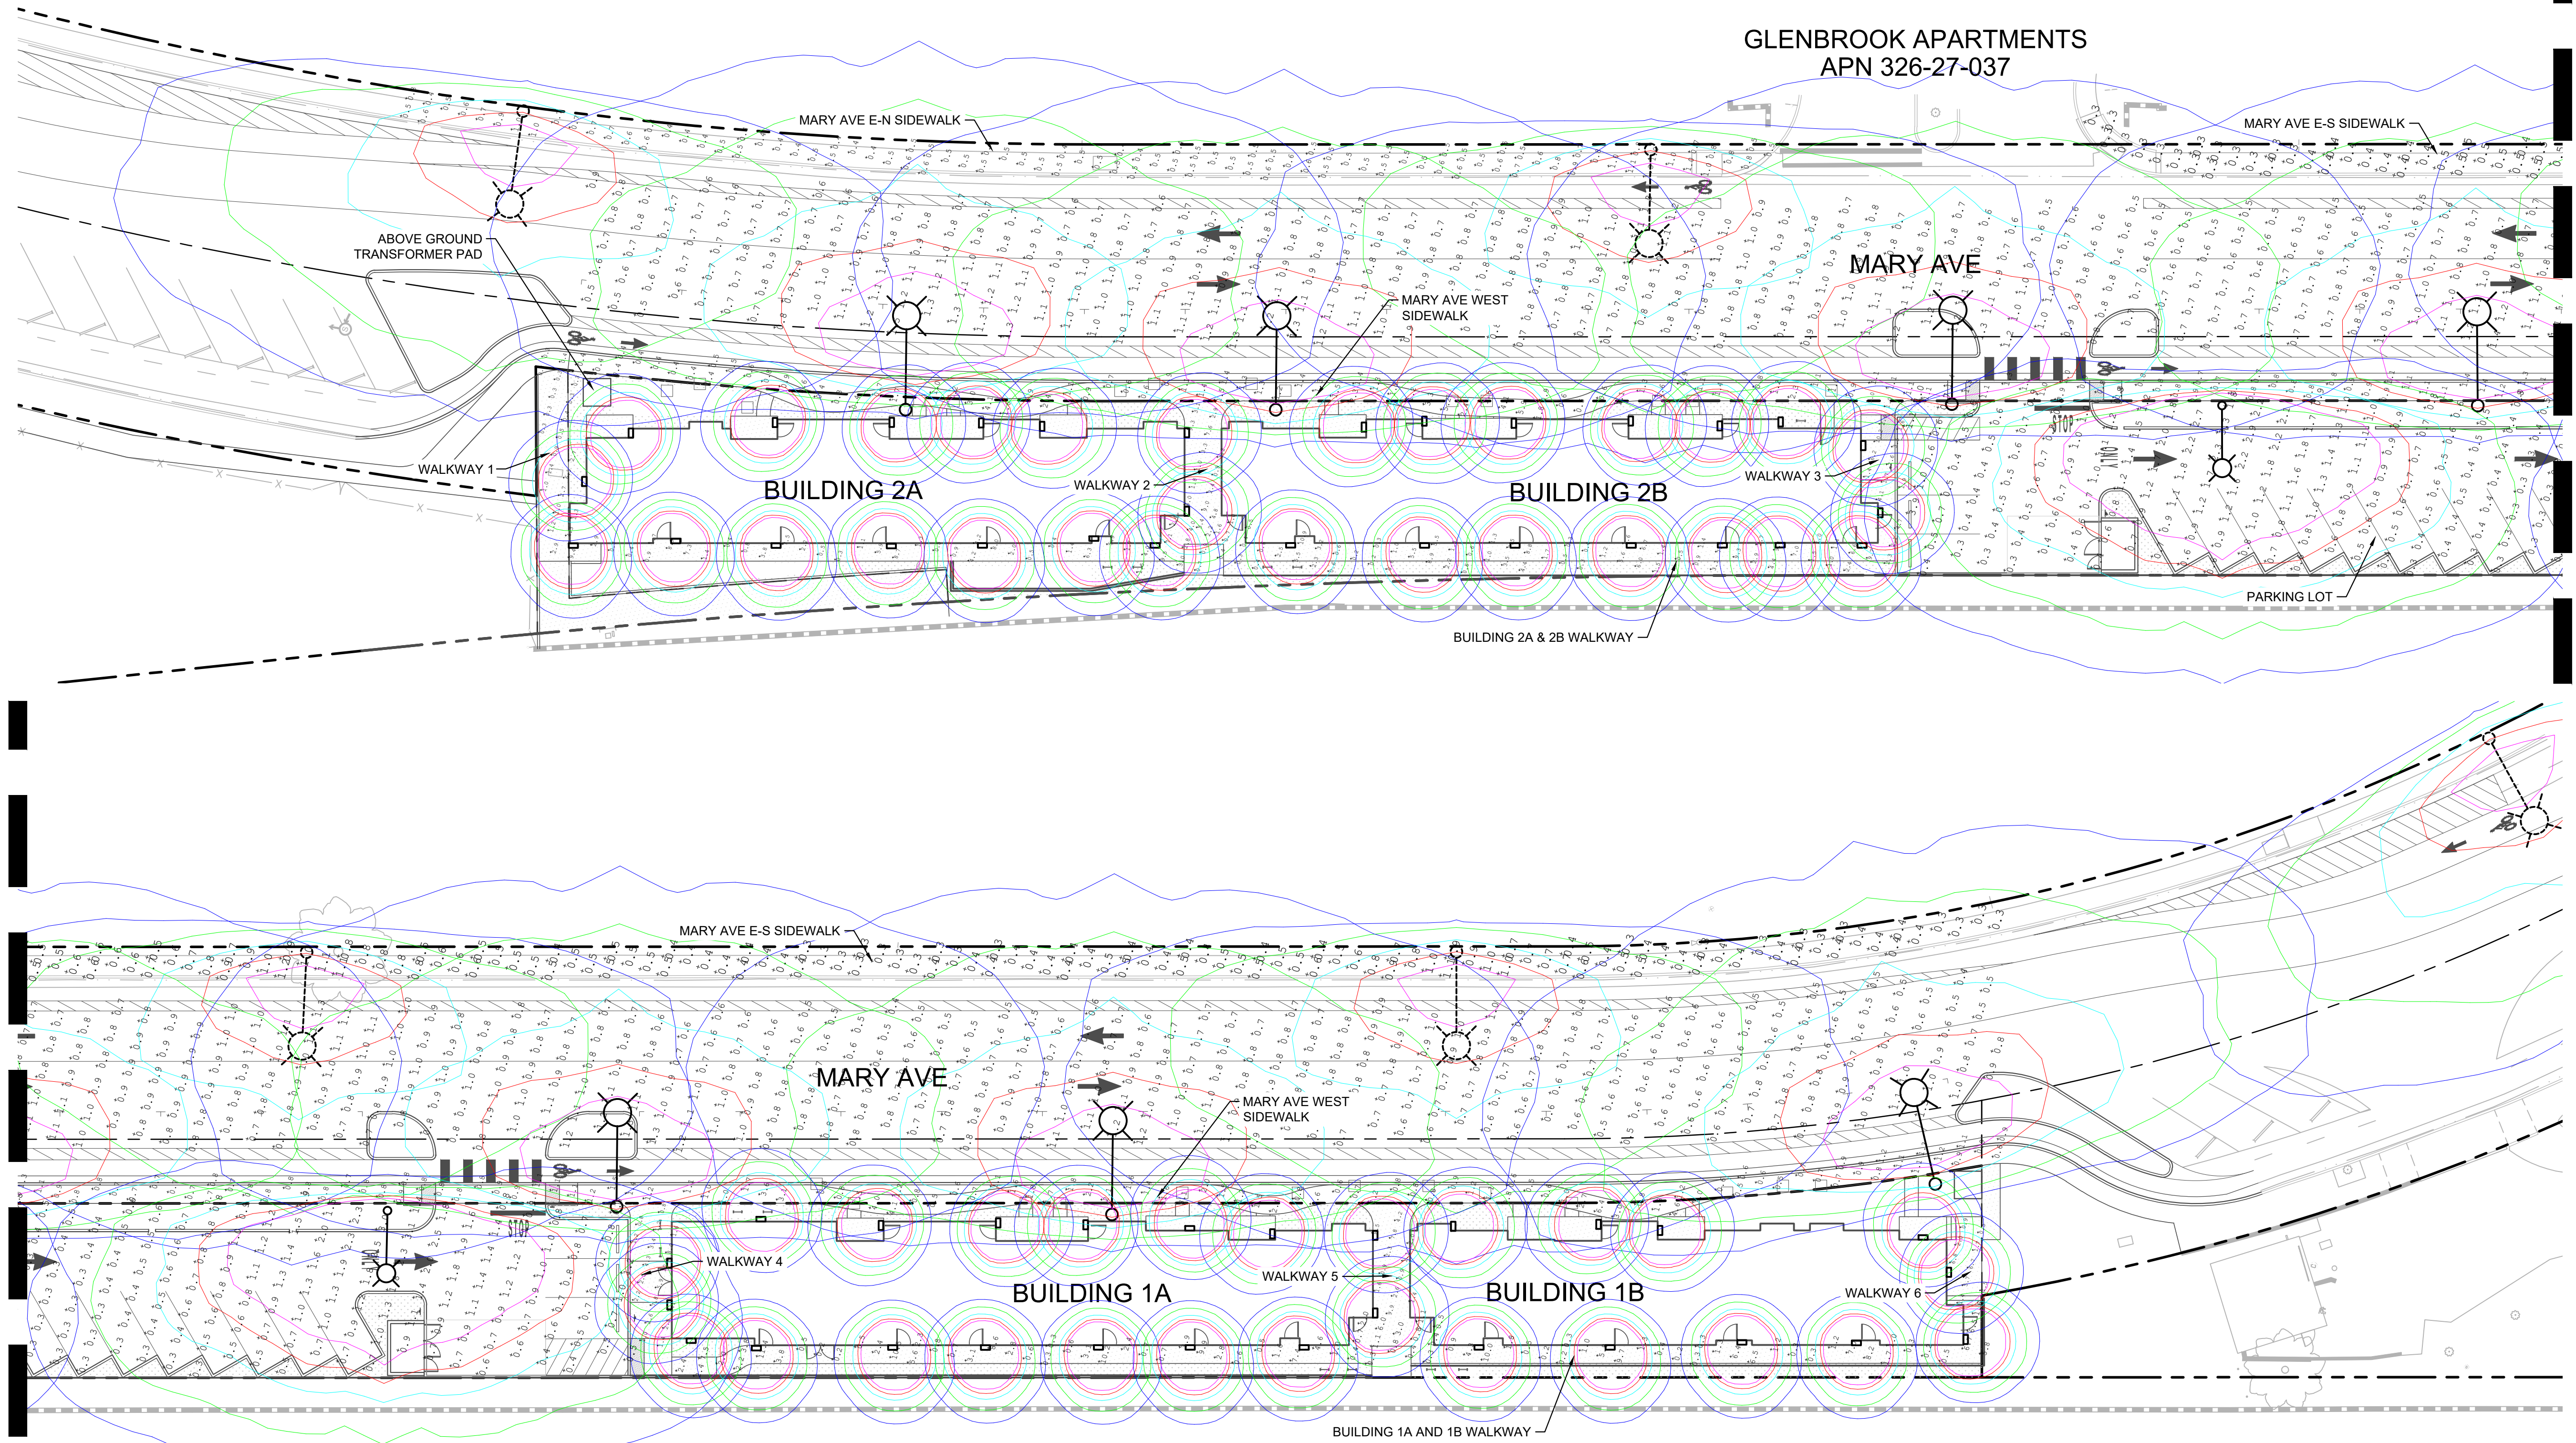


SEE ABOVE FOR CONTINUATION

SEE BELOW FOR CONTINUATION

VALUE RANGES KEY



Luminaire Schedule						
Symbol	Qty	Label	Luminaire Lumens	Luminaire Watts	Mounting Height	BUG Rating
	2	Proposed Parking Evolve EVL1, 4' Lum Arm	5630	46	21	B1-U1-G2
	7	Proposed Rdwy Evolve EVL1, 6' Lum Arm	5630	46	31.5	B1-U1-G2
	5	Existing Evolve EVL1, 6' Lum Arm	5630	46	31.5	B1-U1-G2
	57	Proposed Wall-Mounted WAC	1399	16.9241	8	B1-U1-G0

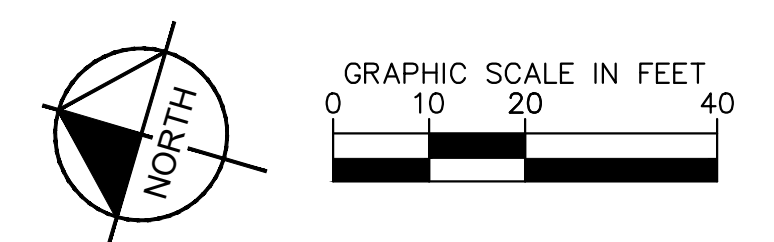

LIGHTING EXHIBIT
L-1
Kimley»Horn

Off-Site Targeted Lighting Values				
	WALKWAY		Roadway	
	Average Illuminance (fc)	Uniformity Ratio (Avg/Min)	Average Illuminance (fc)	Uniformity Ratio (Avg/Min)
Goal	0.5	5.0	0.9	4.0

* VALUES FROM TABLE 11-2 OF RP-8-21 AND TABLE 2 OF RP-8-00
* MEDIAN PEDESTRIAN ACTIVITY ASSUMED

On-Site Targeted Lighting Values		
	Average Illuminance (fc)	Uniformity Ratio (Max/Min)
Goal	<3.0	6:1 to 10:1

* FROM CUPERTINO MUNICIPAL CODE 19.102.040 (B)(2)(d)

Calculation Summary						
Label	Units	Avg	Max	Min	Avg/Min	Max/Min
Building 1A & 1B W Walkway	Fc	2.72	11.4	0.2	13.60	57.00
Building 2A & 2B W Walkway	Fc	3.11	10.9	0.2	15.55	54.50
Parking Lot	Fc	0.92	3.9	0.3	3.07	13.00
Walkway 1	Fc	1.27	6.5	0.3	4.23	21.67
Walkway 2	Fc	3.96	9.3	0.9	4.40	10.33
Walkway 3	Fc	3.15	10.2	1.0	3.15	10.20
Walkway 4	Fc	3.71	10.1	0.8	4.64	12.63
Walkway 5	Fc	3.60	9.9	0.9	4.00	11.00
Walkway 6	Fc	3.02	6.8	0.5	6.04	13.60
Mary Ave West Sidewalk	Fc	1.21	6.4	0.3	4.03	21.33
Mary Ave Roadway	Fc	0.82	1.5	0.4	2.05	3.75
Mary Ave E-N Sidewalk	Fc	0.58	1.3	0.3	1.93	4.33
Mary Ave E-S Sidewalk	Fc	0.50	1.2	0.3	1.67	4.00

WAC LIGHTING

Cylinder

Outdoor Wall Sconce

Model	Color Temp & CRI	Lumens	Finish
WS-W230301	3000K - 90	1085	Black Bronze White

Example: **WS-W230301-30-WT**
For custom requests please contact custom@wacighting.com

DESCRIPTION

Offered in a curvaceous single and double head configuration, the adjustable Cylinder Indoor/Outdoor Sconces provide strong energy efficient LED spot lighting precisely where you need it. Cleanly finished with no visible hardware, these stylish aluminum cylinders are available in three architectural powder coat finishes.


FEATURES

- Multiple LED array for uniform illumination
- Grooved swivel joint to allow precise and secure aiming
- Driver concealed within the fixture
- 5 year warranty

SPECIFICATIONS

Color Temp:	3000K
Input:	120 VAC, 50/60Hz
CR:	90
Dimming:	ELV, 100-10%
Rated Life:	50,000 Hours
Mounting:	Installs over a 3", 4" or 3/4-4/0 hybrid junction box
Standards:	ETL, cETL, Title 24 JAS Compliant, ADA, Wet Location Listed
Construction:	Die-cast aluminum with TIR lens

FINISHES:

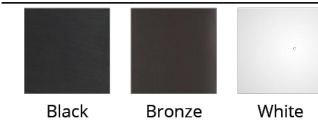

WAC WALL SCONCE PRODUCT SPECIFICATIONS

NTS

CUSTOMER NAME _____
PROJECT NAME _____
DATE _____ TYPE _____
CATALOG NUMBER _____

ERL1 Cobra Head
LED Roadway Lighting

The Evolve® LED Roadway ERL1 Luminaire is optimized utilizing advanced LED reflective optical system for local, collector and major roadway. The modern design incorporates the heat sink directly into the unit for heat transfer to prolong LED life. The ERL1 is available with legacy NEMA/ANSI 7-Pin receptacle and/or Zhaga Book 18 receptacle for easy integration with asset management devices and sensors.

Construction

Housing:	Aluminum die cast enclosure casting integral heat sink for maximum heat transfer
Lens:	Impact resistant tempered glass Visual Comfort Lens available
Paint:	Corrosion resistant powder paint, minimum 2.0 mil thickness (RAL & custom colors available) Standard = Gray, Black and Dark Bronze Optional = Coastal Finish
Weight:	12.4 lb (5.6 kg)

Optical System

Lumens:	2604 - 15,700
Distribution:	Type II, III, IV, and Type II Enhanced Backlight
Efficacy (LPW):	up to 163
CCT (K):	2700, 3000, 4000
CR:	≥70

Electrical

Input Voltage (V):	120-277 or 347-480
Input Frequency (Hz):	50/60
Power Factor:	≥ 0.9 at rated watts ^
Total Harmonic Distortion:	≤ 20% at rated watts

* For 03 lumen code, p88277V-0.89 and THD@480-20%

Surge Protection*

STANDARD	OPTIONAL
☐ 10kV/5kA	☐ Secondary 10kV/5kA (R Option) or Secondary 20kV/10kA (T Option)

*Per ANSI C136.2-2023



Current

LED.com

© 2025 Current Lighting Solutions, LLC. All rights reserved. Information and specifications subject to change without notice. All values are design or typical values when measured under laboratory conditions.

Page 1 of 10
Rev 08/07/25

OLP248_ERL1_Spec_Rev2_804

CUSTOMER NAME _____
PROJECT NAME _____
DATE _____ TYPE _____
CATALOG NUMBER _____

LUMEN CODE	DISTRIBUTION	TYPICAL INITIAL LUMENS			TYPICAL WATTAGE		LPW*	BUS RATINGS			
		4000K	3000K	2700K	120-277V	347-480V		4000K	3000K	2700K	
03	A7	3000	2900	2800	20	23	163	B1-U0-G1	B1-U0-G1	B1-U0-G1	
	B7							B1-U0-G1	B1-U0-G1	B1-U0-G1	
	C7							B1-U0-G1	B1-U0-G1	B1-U0-G1	
	D7							B1-U0-G1	B1-U0-G1	B1-U0-G1	
	E7							B1-U0-G1	B1-U0-G1	B1-U0-G1	
	F7	2790	2697	2604				152	B1-U0-G1	B1-U0-G1	B1-U0-G1
	G7								B1-U0-G1	B1-U0-G1	B1-U0-G1
	H7								B1-U0-G1	B1-U0-G1	B1-U0-G1
	I7								B1-U0-G1	B1-U0-G1	B1-U0-G1
	J7								B1-U0-G1	B1-U0-G1	B1-U0-G1
04	A7	4000	3900	3700	27	30	161		B1-U0-G1	B1-U0-G1	B1-U0-G1
	B7								B1-U0-G1	B1-U0-G1	B1-U0-G1
	C7								B1-U0-G1	B1-U0-G1	B1-U0-G1
	D7								B1-U0-G1	B1-U0-G1	B1-U0-G1
	E7								B1-U0-G1	B1-U0-G1	B1-U0-G1
	F7	3720	3627	3441				150	B1-U0-G1	B1-U0-G1	B1-U0-G1
	G7								B1-U0-G1	B1-U0-G1	B1-U0-G1
	H7								B1-U0-G1	B1-U0-G1	B1-U0-G1
	I7								B1-U0-G1	B1-U0-G1	B1-U0-G1
	J7								B1-U0-G1	B1-U0-G1	B1-U0-G1
05	A7	5000	4800	4600	34	37	158		B1-U0-G1	B1-U0-G1	B1-U0-G1
	B7								B1-U0-G1	B1-U0-G1	B1-U0-G1
	C7								B1-U0-G1	B1-U0-G1	B1-U0-G1
	D7								B1-U0-G1	B1-U0-G1	B1-U0-G1
	E7								B1-U0-G1	B1-U0-G1	B1-U0-G1
	F7	4650	4464	4278				147	B1-U0-G1	B1-U0-G1	B1-U0-G1
	G7								B1-U0-G1	B1-U0-G1	B1-U0-G1
	H7								B1-U0-G1	B1-U0-G1	B1-U0-G1
	I7								B1-U0-G1	B1-U0-G1	B1-U0-G1
	J7								B1-U0-G1	B1-U0-G1	B1-U0-G1
06	A7	6000	5800	5600	42	45	154		B2-U0-G2	B2-U0-G2	B2-U0-G2
	B7								B1-U0-G1	B1-U0-G1	B1-U0-G1
	C7								B1-U0-G2	B1-U0-G2	B1-U0-G2
	D7								B1-U0-G2	B1-U0-G2	B1-U0-G2
	E7								B1-U0-G2	B1-U0-G2	B1-U0-G2
	F7	5580	5394	5115				143	B2-U0-G1	B1-U0-G1	B1-U0-G1
	G7								B1-U0-G1	B1-U0-G1	B1-U0-G1
	H7								B1-U0-G1	B1-U0-G1	B1-U0-G1
	I7								B1-U0-G1	B1-U0-G1	B1-U0-G1
	J7								B1-U0-G1	B1-U0-G1	B1-U0-G1

* LPW based on 120-277 V, 0-10 V dimming, & 4000K CCT (utilizing non-rounded lumens & watts)

Ordering Information: (800) 526-2588 | Fax (800) 526-2585 | Headquarters/Eastern Distribution Center 44 Harbor Park Drive Port Washington, NY 11050
WAC Lighting reserves the right to modify the design of our products at any time as part of the company's continuous improvement program. November 2024

1

ERL1

PROD ID	VOLTAGE	LUMEN CODE	DISTRIBUTION	CCT	RECEPTACLE	COLOR	OPTIONS
E = Evolve	0 = 120-277V	03	Standard Glass	27 = 2700K	Top Only	CBAY = Gray	A = 4 Bolt Splitter
R = Roadway	H = 347-480V	04	A7 = Type II Narrow	30 = 3000K	1 = Top: None	BLACK = Black	C1 = Capless Door
L = Local	05	B7 = Type II	06 = Type II	40 = 4000K	A = Top: ANSI 7-Pin	F = Fusing	F = Fusing
1 = Single Module			07 = Type IV		D = Top: ANSI 7-Pin w/ Shd Cap	G = Internal Bubble Level	I = IP68 Optical
			08 = E7 = Type II Enhanced Back Light		E = Top: ANSI 7-Pin w/ Long Life PE	L = Tool-Less Entry	M1 = Magnapak (23 units/box)
			09	Visual Comfort Lens			R = 10kV/5kA Secondary SPD
			10		Top & Bottom		T = 20kV/10kA Secondary SPD
			11	J7 = Type II Narrow	G = Top: ANSI 7-Pin		U4 = DALI D4
			12	K7 = Type II	H = Bottom: Zhaga Book 18		V1 = Field Adjustable Module
			13	L7 = Type III	H = Top: ANSI 7-Pin w/ Shd Cap + Bottom: Zhaga Book 18		Y = Coastal Finish
			14	M7 = Type IV	J = Top: ANSI 7-Pin w/ Long Life PE + Bottom: Zhaga Book 18		XXX = Special Options
			15	N7 = Type II Enhanced Back Light	Z = Top: None + Bottom: Book 18		
			16				
	1 = 120V						
	2 = 208V						
	3 = 240V						
	4 = 277V						
	5 = 480V						
	D = 347V						

- Nominal IES Type classing subject to typical variation, individual units may differ, review IES files for individual sku typing.
- 7-Pin receptacle per ANSI C136.41 and/or 4-Pin receptacle per Zhaga Book 18.
- 7 Pin receptacle wired for 0-10V control unless Dall (U4) selected.
- If U4 option is selected and A, D or E (7-Pin) receptacle option is selected, the D41 driver is configured with the DALI Integrated Power BUS enabled. Contact factory if DALI is desired with Integrated Power BUS disabled.
- When ordering Zhaga Book 18 receptacle, Dall-D41 (Option U4) must be selected. DALI control BUS Powered.
- Fusing not available with multi-volt (0 or H) Input Voltages.
- Option M1 provides for multiple fixtures in single palletized container. Single Pack box is standard.
- Secondary 20kV SPD (Option T) may not be available with Fusing (Option F). Contact factory if required.
- Field Adjustable Module (option V1) not available with Dall (Option U4).
- Coastal Finish (option Y) is recommended for installations within 750 feet from coast. Lead time varies, check with factory.
- Fusing may not be available with 347V or 480V if Dall (Option U4) is requested. Contact factory if required.
- DLC not available for "0" or "H" Input Voltage of 03 lumen code.

Suggested HID Replacement

Approximately 3,000 lumens to replace 50W-70W HPS Cobra-head
Approximately 4,000-5,000 lumens to replace 100W HPS Cobra-head
Approximately 7,000-9,000 lumens to replace 150W HPS Cobra-head
Approximately 9,000-12,000 lumens to replace 200W HPS Cobra-head
Approximately 12,000-16,000 lumens to replace 250W HPS Cobra-head

Note: Actual replacement lumens may vary based upon mounting height, pole spacing, design criteria, etc.

Current

LED.com

© 2025 Current Lighting Solutions, LLC. All rights reserved. Information and specifications subject to change without notice. All values are design or typical values when measured under laboratory conditions.

Page 2 of 10
Rev 08/07/25


OLP248_ERL1_Spec_Rev2_804

EVOLVE ERL1 LUMINAIRE PRODUCT SPECIFICATIONS

NTS

LIGHTING EXHIBIT L-2

Kimley»Horn

 Luminaire Schedule					
Symbol	Qty	Label	Luminaire Lumens	Luminaire Watts	Total Watts
	2	RSW 40W-4LA	4610	40	80
	7	RSW 40W - 6LA	4610	40	280
	59	WAC 16W	1399	16.9241	998.522
	6	Off-Site 40W	4610	40	240

Calculation Summary						
Label	Units	Avg	Max	Min	Avg/Min	Max/Min
Building 1A & 1B W Walkway	Fc	2.66	11.3	0.1	26.60	113.00
Building 2A & 2B W Walkway	Fc	2.77	10.9	0.1	27.70	109.00
Parking Lot	Fc	0.51	3.9	0.2	2.55	19.50
Walkway 1	Fc	0.89	6.2	0.1	8.90	62.00
Walkway 2	Fc	7.74	18.1	1.6	4.84	11.31
Walkway 3	Fc	3.15	10.2	0.8	3.94	12.75
Walkway 4	Fc	3.58	10.0	0.7	5.11	14.29
Walkway 5	Fc	8.18	15.2	2.1	3.90	7.24
Walkway 6	Fc	2.95	11.7	0.4	7.38	29.25
Mary Ave West Sidewalk	Fc	0.93	8.8	0.3	3.10	29.33
Mary Ave Roadway	Fc	0.79	1.2	0.3	2.63	4.00
Mary Ave E-N Sidewalk	Fc	0.44	0.8	0.3	1.47	2.67
Mary Ave E-S Sidewalk	Fc	0.37	0.7	0.2	1.85	3.50


Off-Site Targeted Lighting Values				
	WALKWAY		Roadway	
	Average Illuminance (fc)	Uniformity Ratio (Avg/Min)	Average Illuminance (fc)	Uniformity Ratio (Avg/Min)
Goal	0.5	5.0	0.9	4.0

* VALUES FROM TABLE 11-2 OF RP-8-21 AND TABLE 2 OF RP-8-00
* MEDIAN PEDESTRIAN ACTIVITY ASSUMED

On-Site Targeted Lighting Values		
	Average Illuminance (fc)	Uniformity Ratio (Max/Min)
Goal	<3.0	6:1 to 10:1



* FROM CUPERTINO MUNICIPAL CODE 19.102.040 (B)(2)(d)

GLENBROOK APARTMENTS
APN 326-27-037

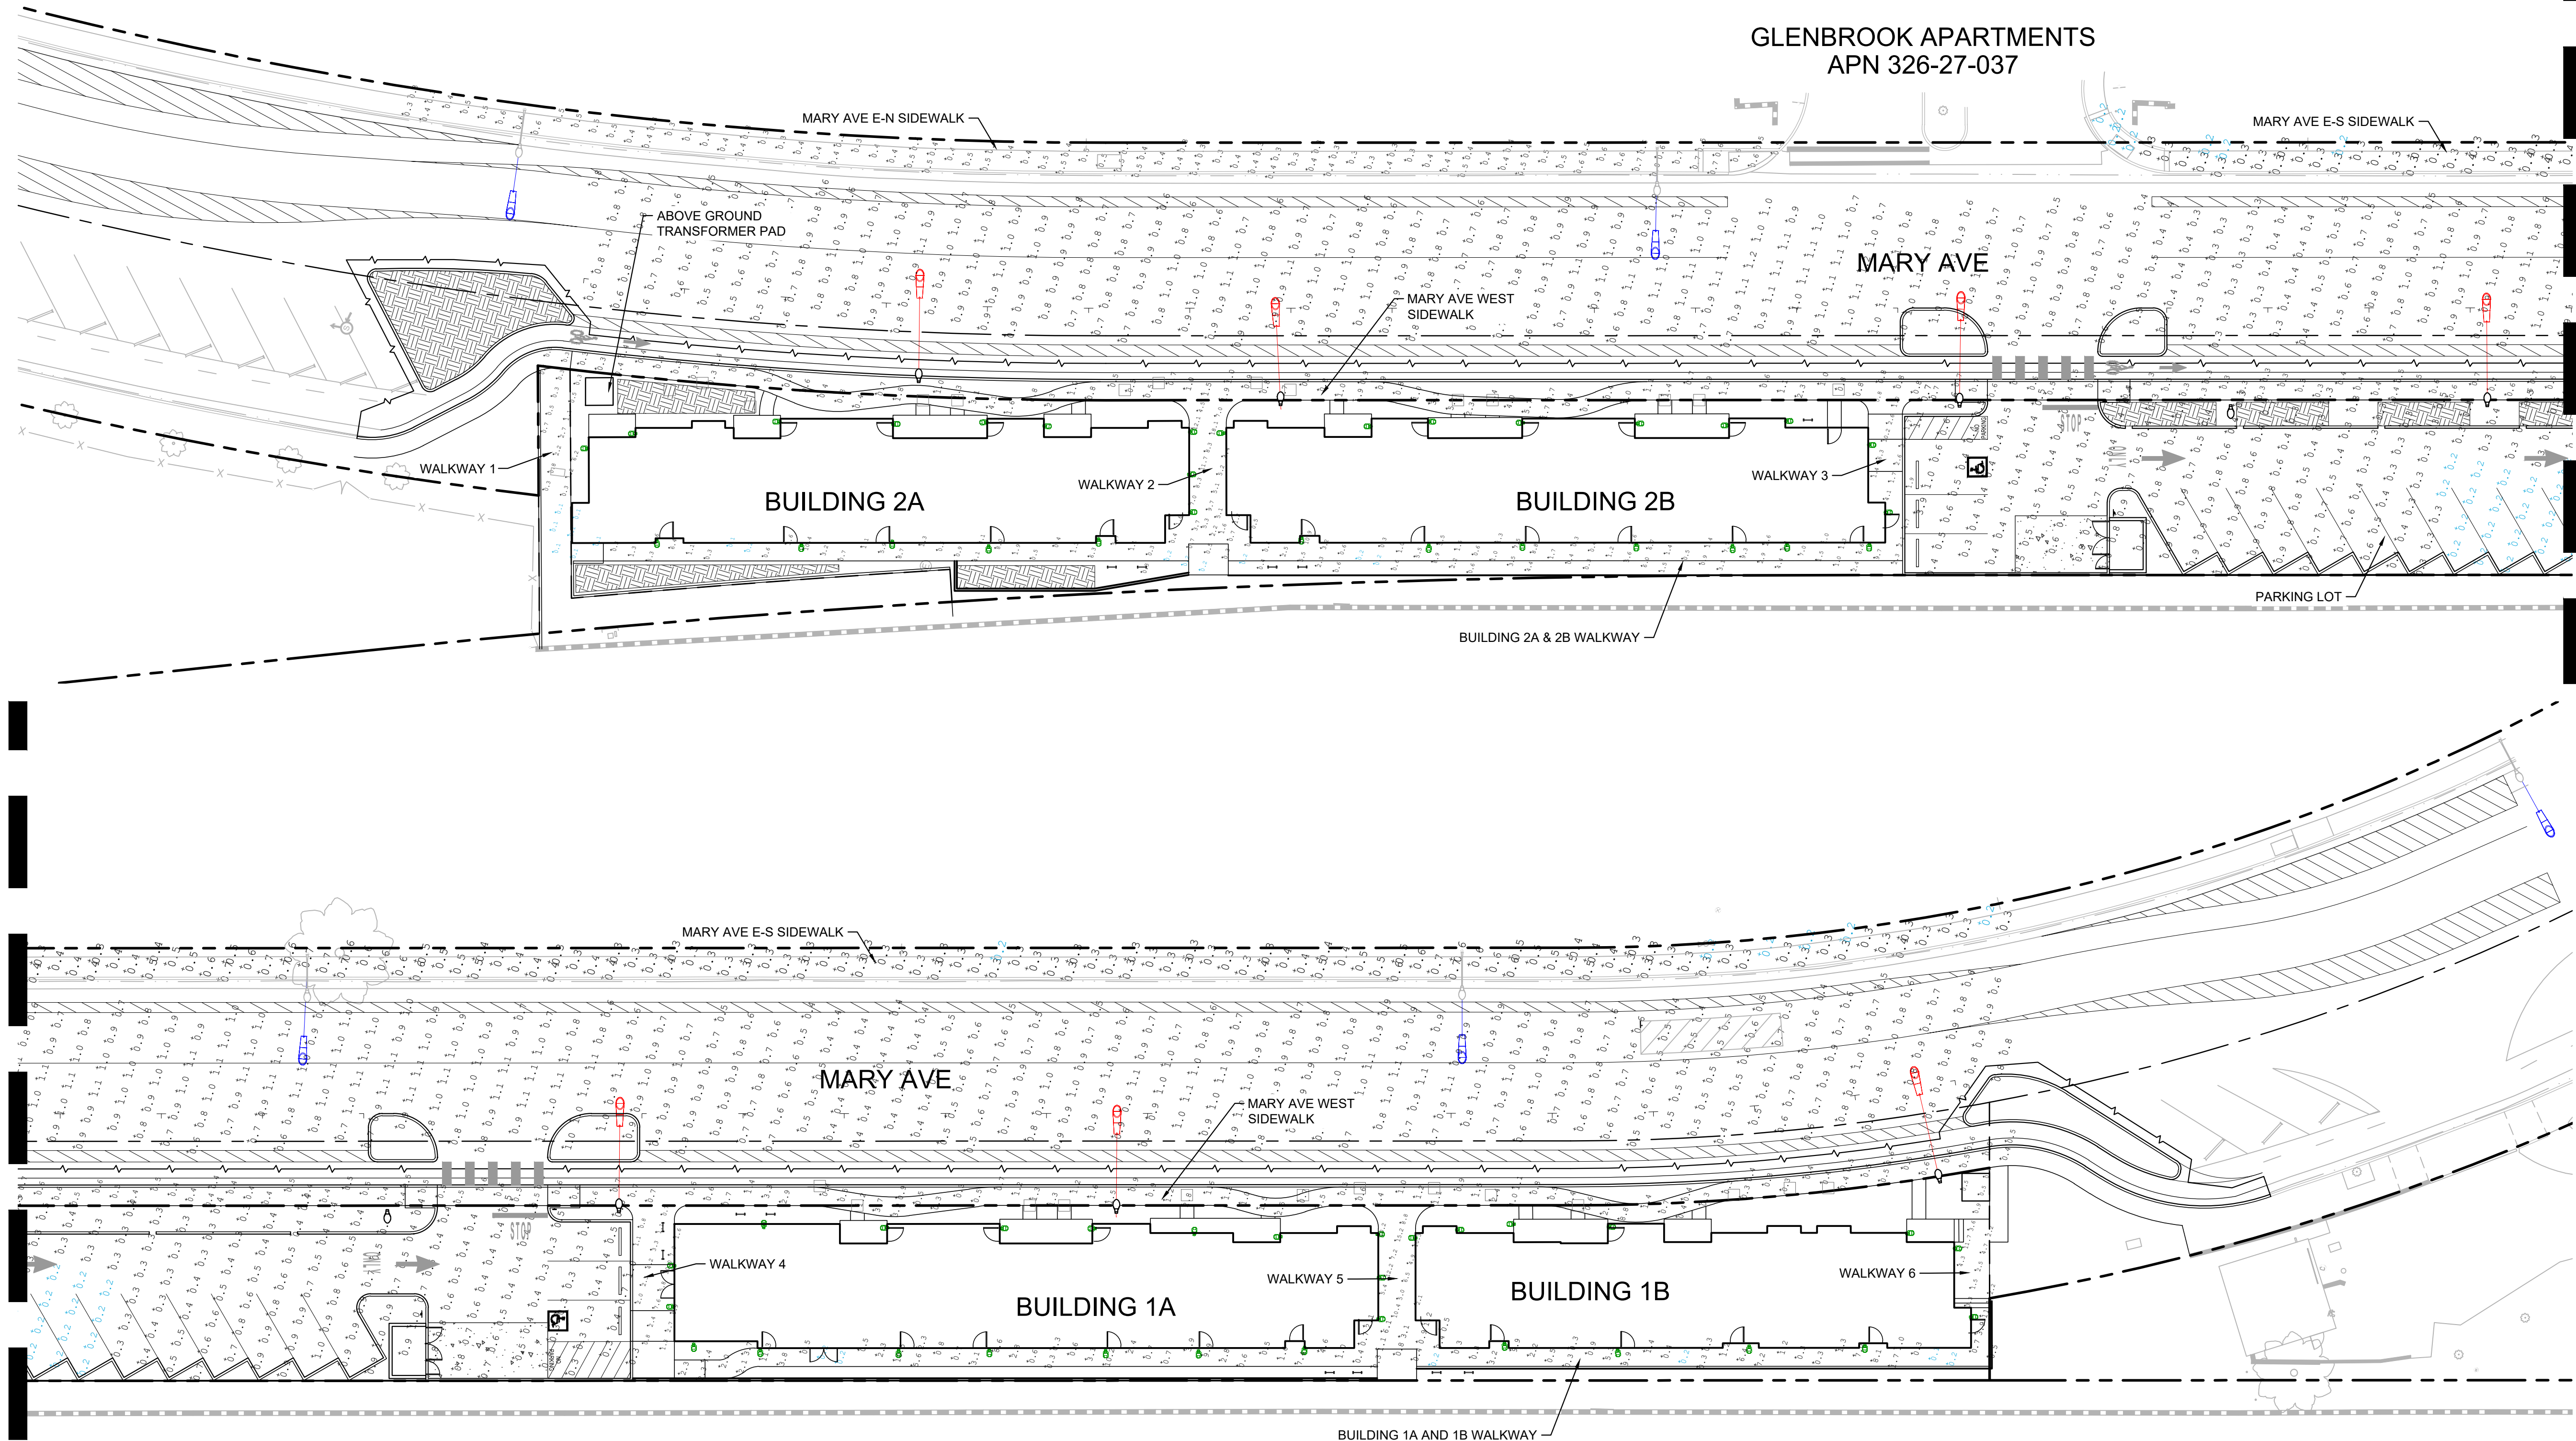

LEGEND

- EXISTING CREE RSW, 6' LUM ARM
- PROPOSED CREE LEDWAY, 4' LUM ARM
- PROPOSED CREE LEDWAY, 6' LUM ARM
- PROPOSED WAC WALL-MOUNTED, 8' HEIGHT

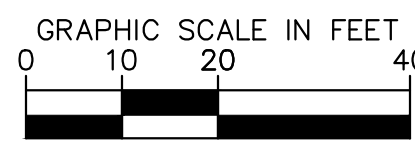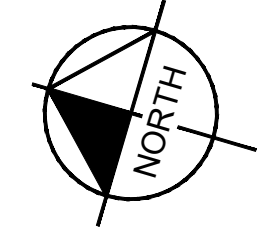

Kimley»Horn