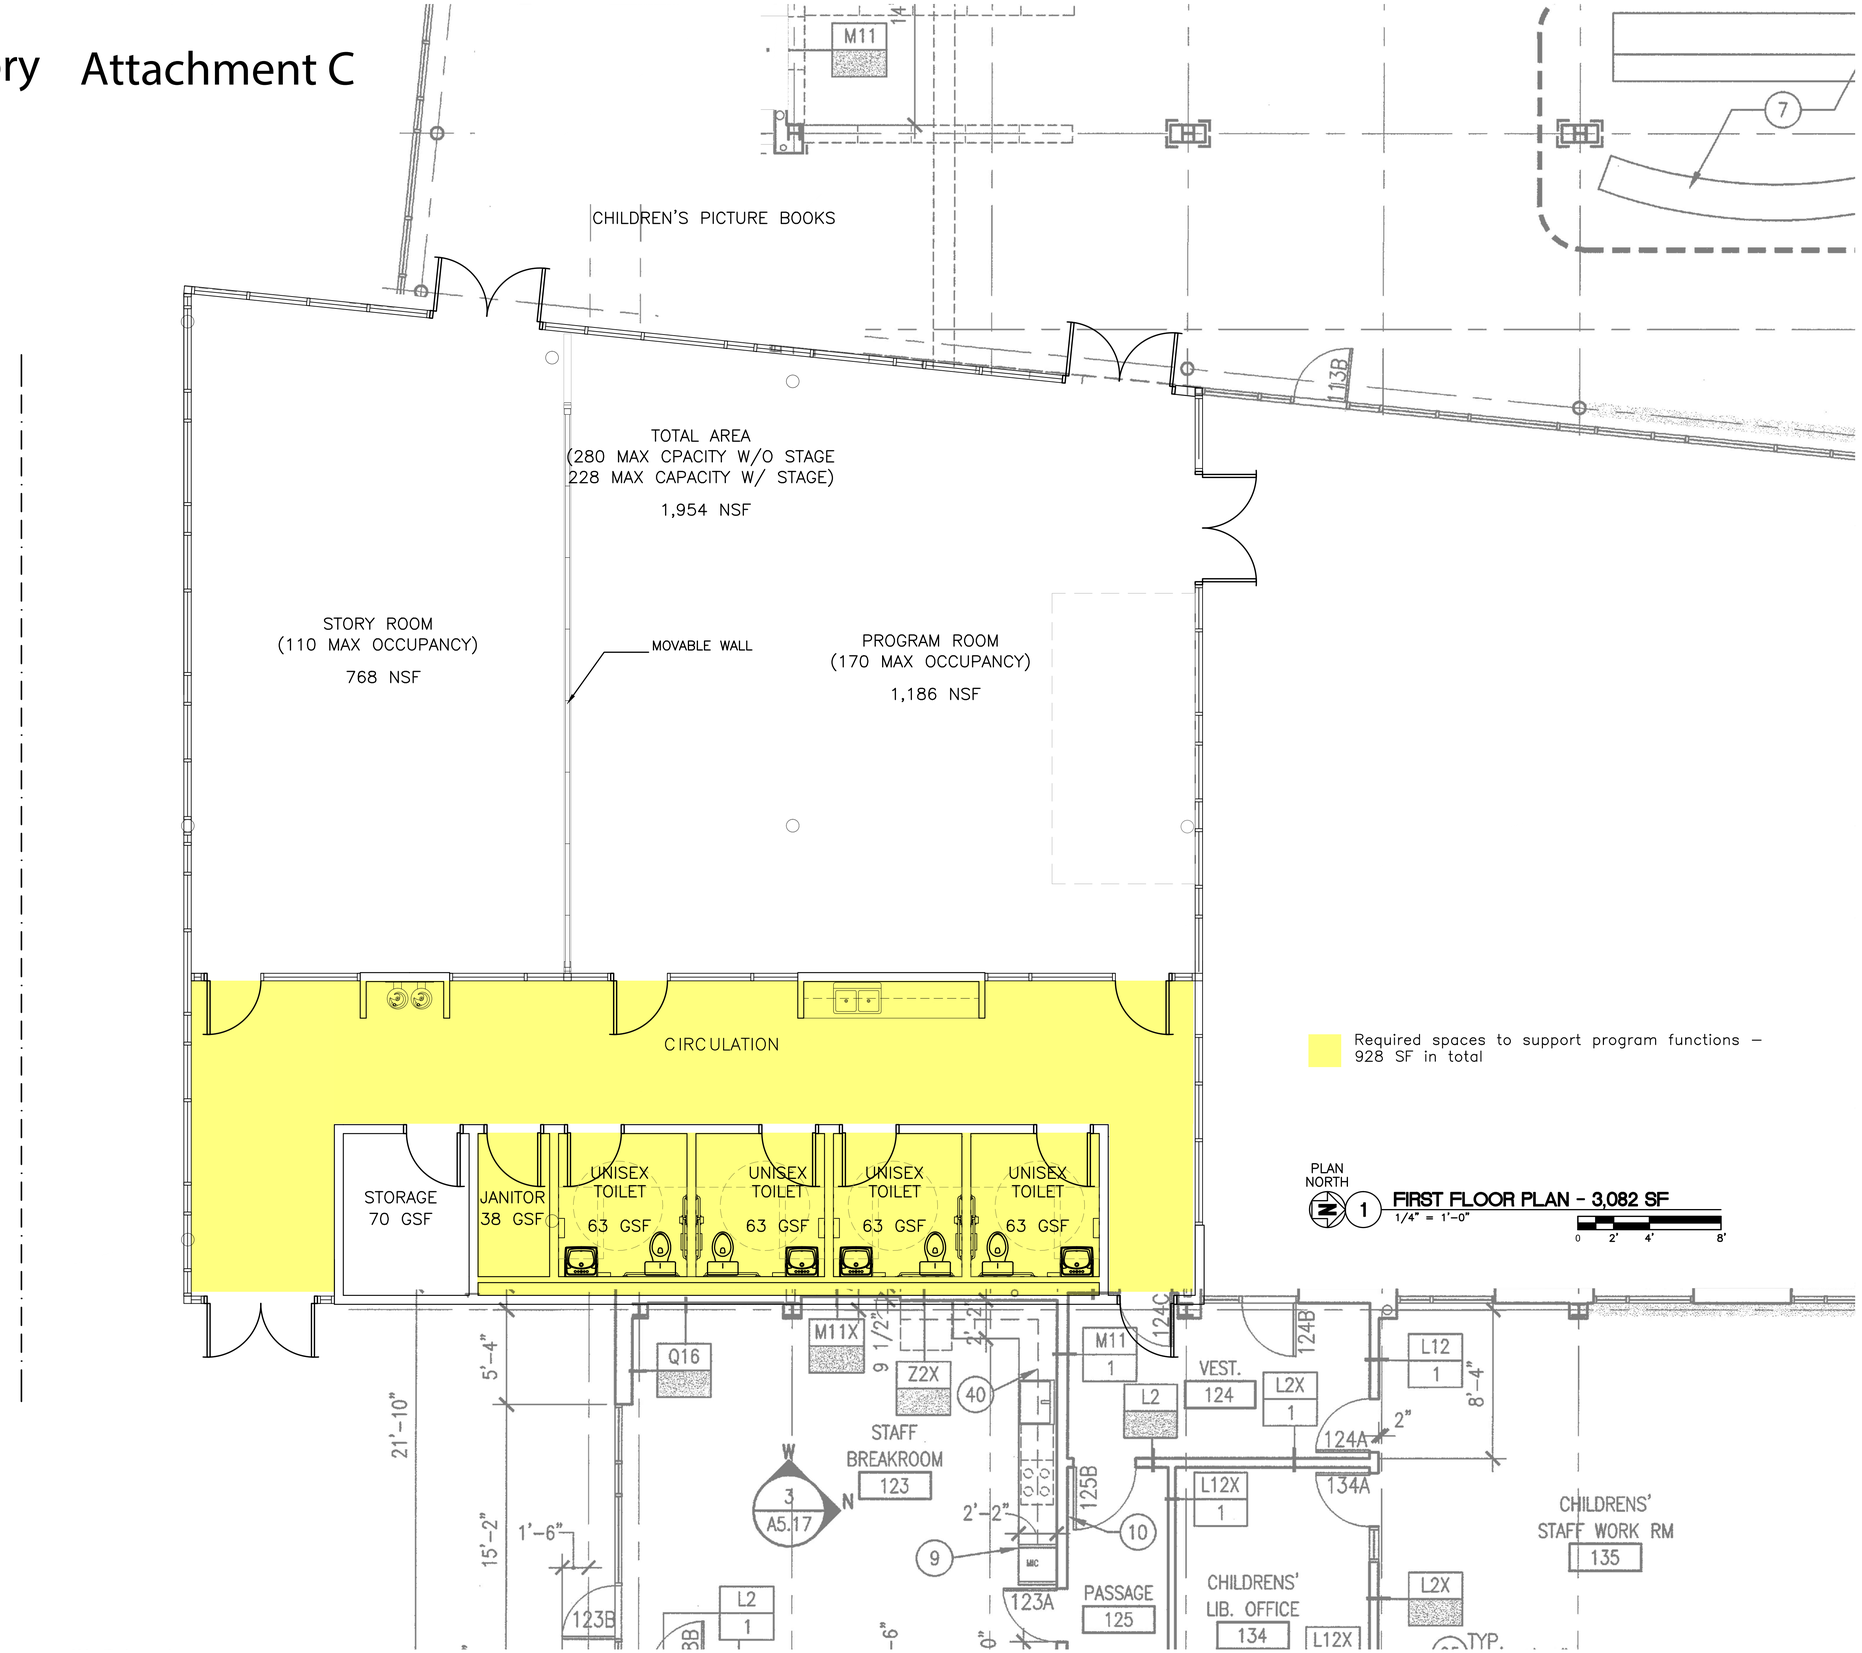One-story Attachment C